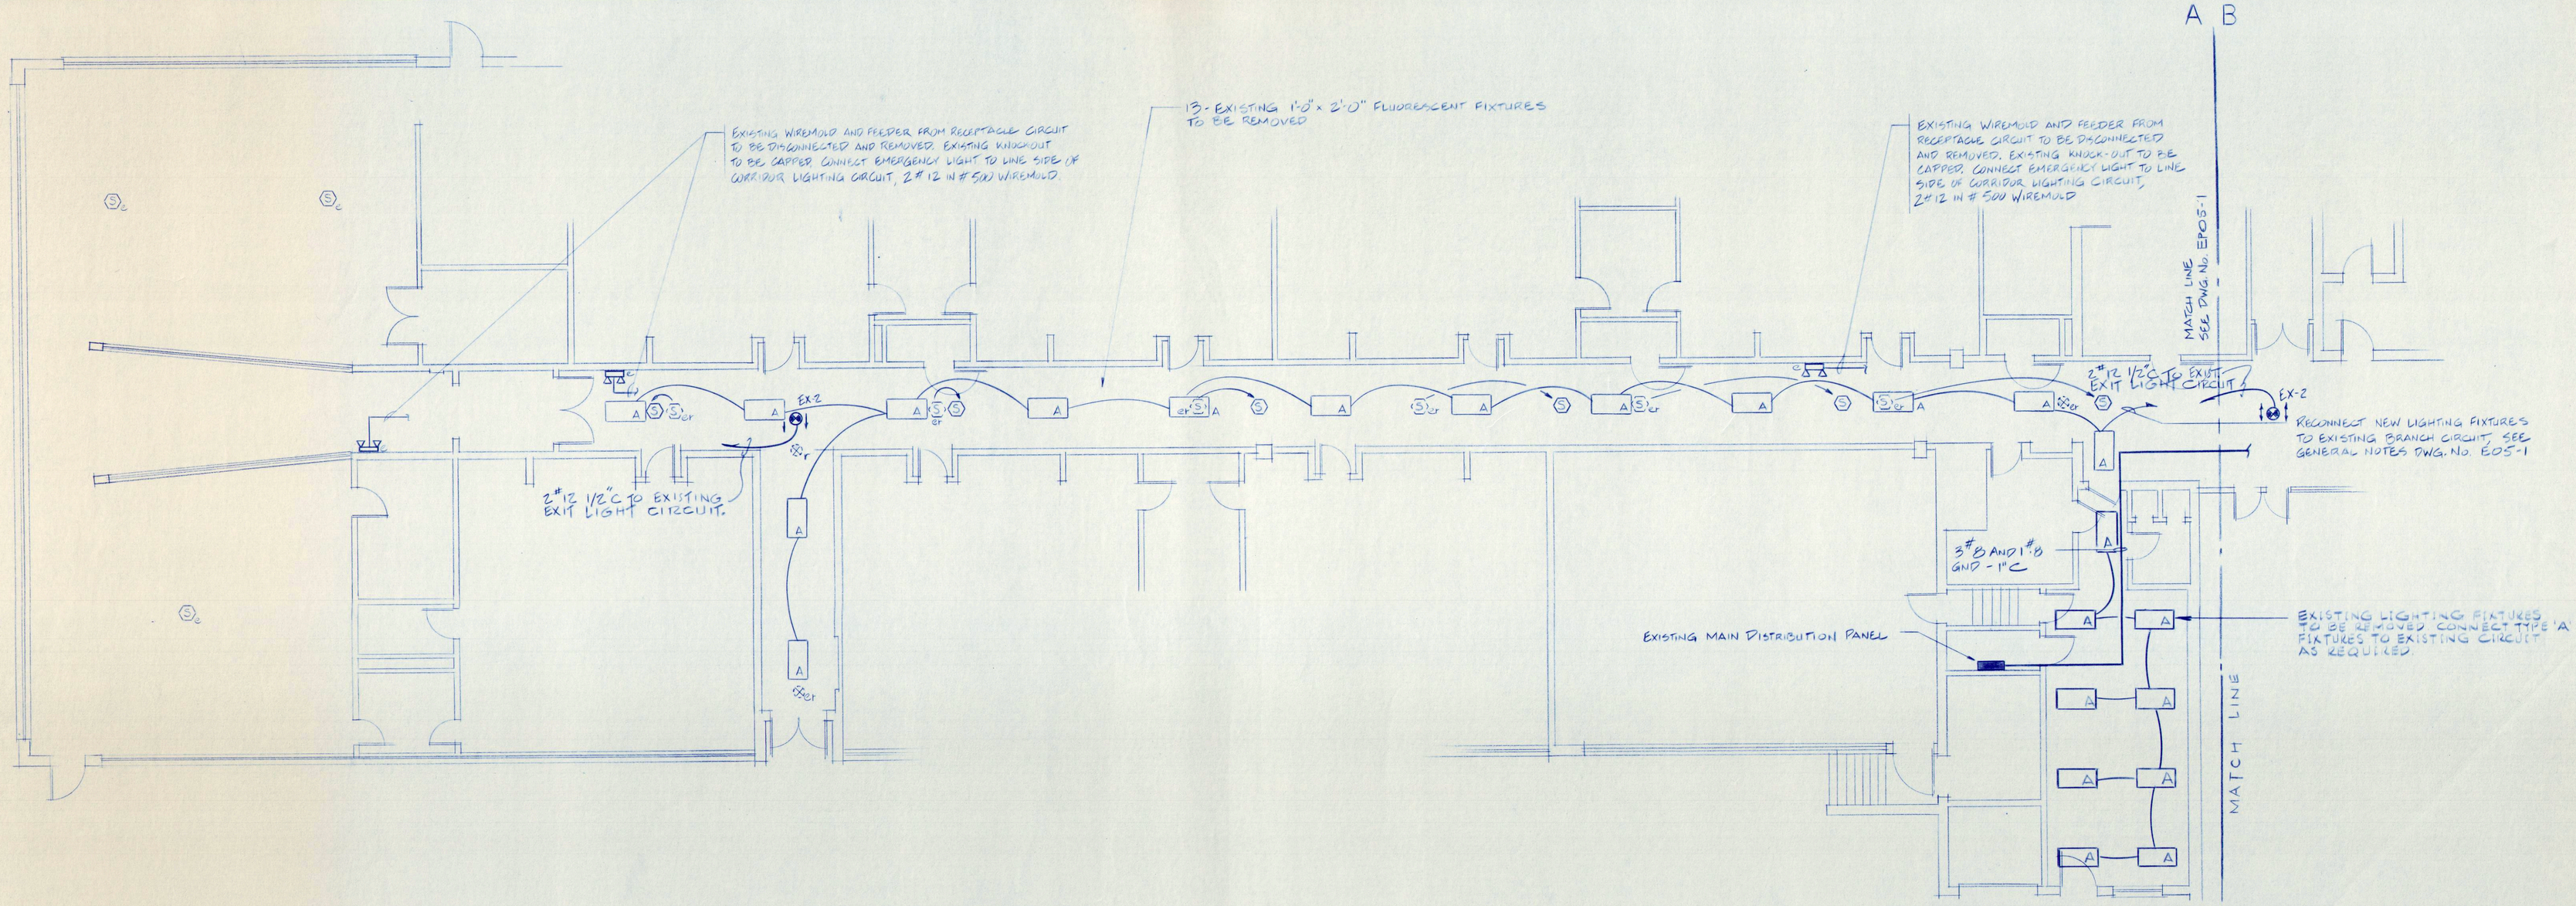

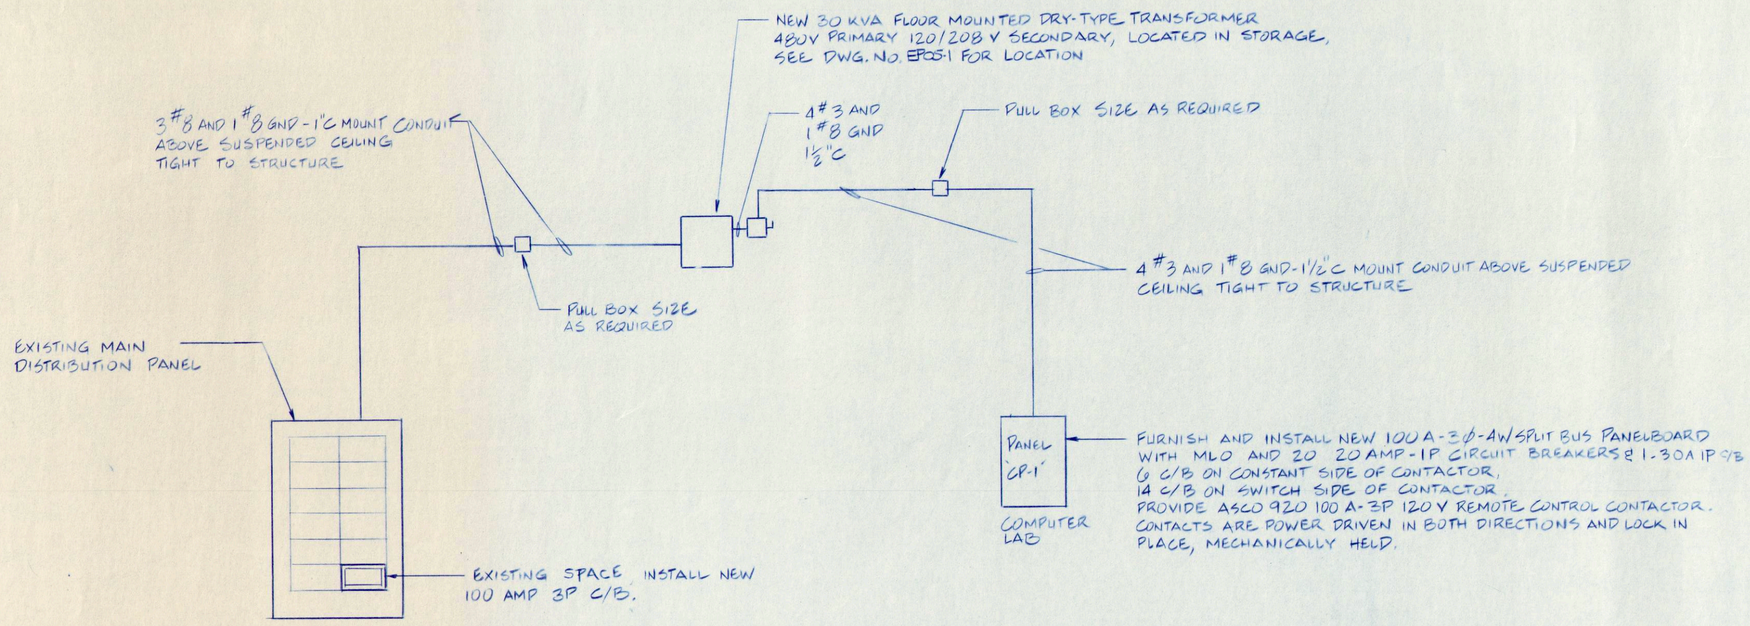

COMPUTER POWER RISER DIAGRAM

NOT TO SCALE

FIXTURE SCHEDULE

TYPE	MANUFACTURER	CATALOG NO.	LAMPS No.	LAMPS TYPE	VOLTAGE	REMARKS
A	LITHONIA	2 SPG 2 32 A12 SSB TU	2	TB 3500°K	277	2'-0" x 4'-0" RECESSED FLUORESCENT 4½" MIN. DEPTH .125" LENS, ELECTRONIC BALLAST
A_1	LITHONIA	2PM3 GB 332 IB 120 SSB TU	3	TB 3500°K	277	2'-0" x 4'-0" RECESSED PARABOLIC FIXTURE ELECTRONIC BALLAST
D	LITHONIA	C1 32 SSB TU	1	TB 3500°K	277	1-LAMP STRIP
EX-1	LITHONIA	ELE SW1R	ELECTROLUMINESCENT LAMP		277	ELECTROLUMINESCENT EXIT SIGN WHITE FINISH, RED LETTERS UNIVERSAL MOUNT, SINGLE FACE, DIRECTIONAL ARROW AS REQ
L	LITHONIA	AF 13 TT 7AR	2	F13W F13TT/27K	277	7" REFLECTOR OPEN DOWNLIGHT FLUORESCENT
L1	LITHONIA	DFW 13TT 7ASL	2	F13W F13TT/27K	277	WALL WASH DOWNLIGHT
EX-2	LITHONIA	ELE SW2R	ELECTROLUMINESCENT LAMP		277	SAME AS EX-1 EXCEPT DOUBLE FACE
Q	HUBBELL	SQS-0150S2W8 A1-L-PC	1	150W HPS	277/120	HUBBELL POLE BSP-420 SQUARE STRAIGHT STEEL ONE PIECE TUBING. FURNISH ALL NECESSARY ARMS, ADAPTER AND BRACKETS AS REQUIRED, AND BUTTON TYPE PHOTOCONTROL
R	HUBBELL	SQS-0150S2W8 A1-L-PC	2	150W HPS	277/120	
S	HUBBELL	SQS-0150S2W8 A1-L-PC	3	150W HPS	277/120	

JANSEN & ROGAN
CONSULTING ENGINEERS, P.C.
121 WHITNEY AVENUE
NEW HAVEN, CT. 06510

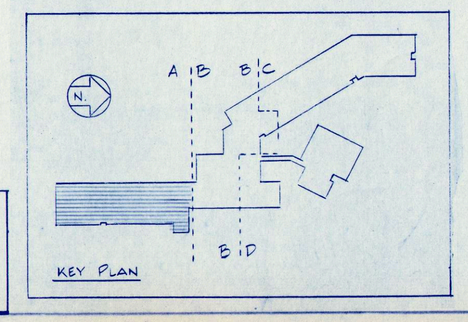

STATE PROJECT # 034-89-105-EA

Antinozzi Associates
Architects
4021 Main Street
Stratford, Connecticut

DANBURY SCHOOL REORGANIZATION
CITY OF DANBURY

MILL RIDGE INTERMEDIATE
DANBURY CONNECTICUT

UNIT 'A' PLAN
POWER RISER, FIXTURE SCHEDULE, FLOOR PLAN.

E05-2

CHECKED BY | SCALE 1/8"=1'-0" | DATE: MAY 8, 1991 | JOB NO.