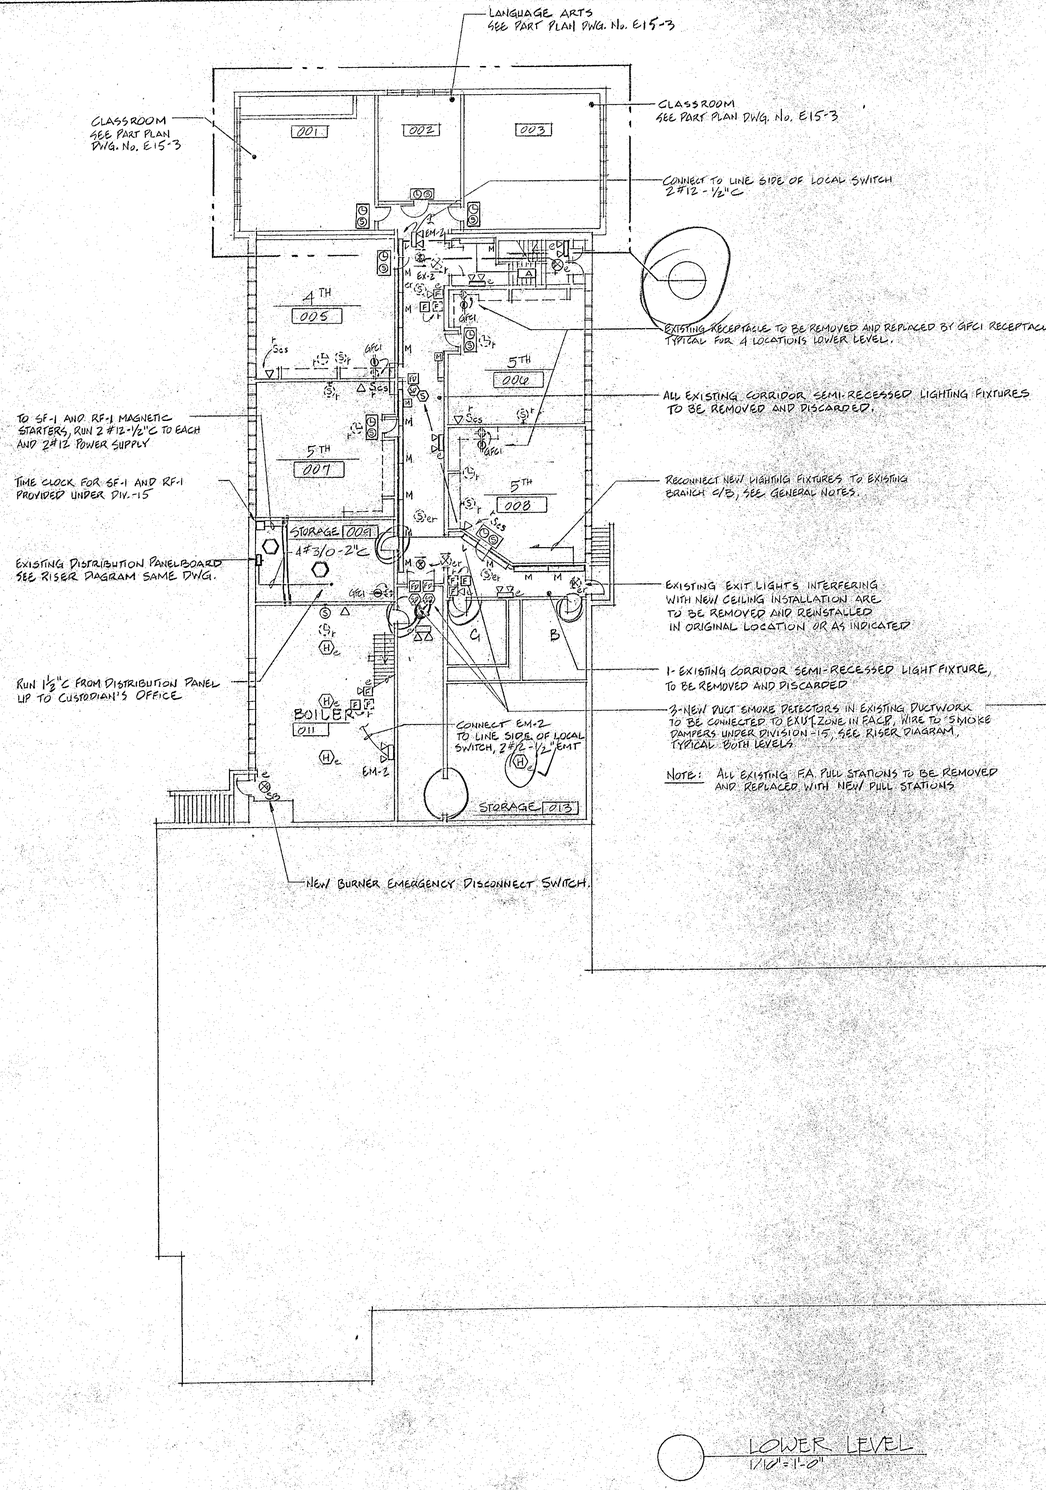

LOWER LEVEL
1/10"=1'-0"

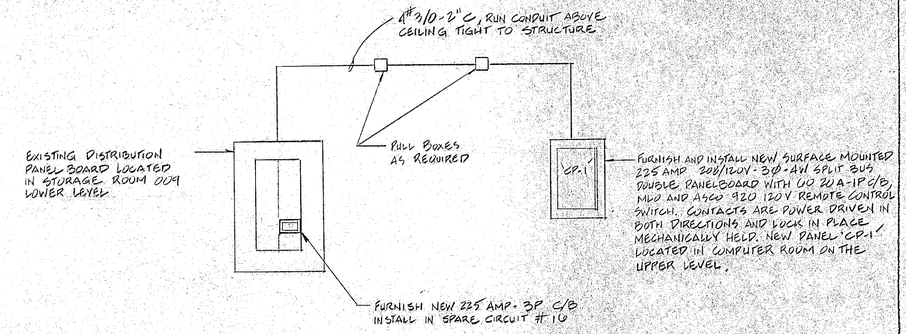

MAIN DISTRIBUTION RISER DIAGRAM
N.T.S.

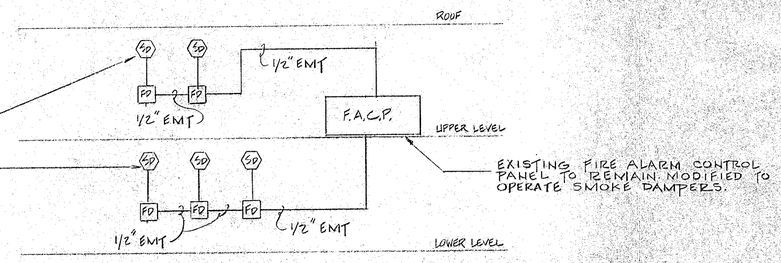

FIRE ALARM RISER DIAGRAM
NOT TO SCALE

RECEIVED
CS

RECEIVED
91 AUG -2 AM 9:51

STATE PROJECT # 034-89-115-EA

Antinozzi Associates Architects
4021 Main Street
Stratford, Connecticut

DANBURY SCHOOLS REORGANIZATION
CITY OF DANBURY
PARK AVENUE ELEMENTARY
DANBURY, CONNECTICUT

ELECTRICAL PLAN-LOWER LEVEL, MAIN DISTRIBUTION RISER, FIRE ALARM RISER.

STATE OF CONNECTICUT — WILLIAM J. DUNNE — No. 7390 — PROFESSIONAL ENGINEER

E15-1

CHECKED BY | SCALE 1/16"=1'-0" | DATE 7-24-91 | JOB NO.

JANSEN & ROGAN
CONSULTING ENGINEERS, P.C.
121 WHITNEY AVENUE
NEW HAVEN, CT. 06510