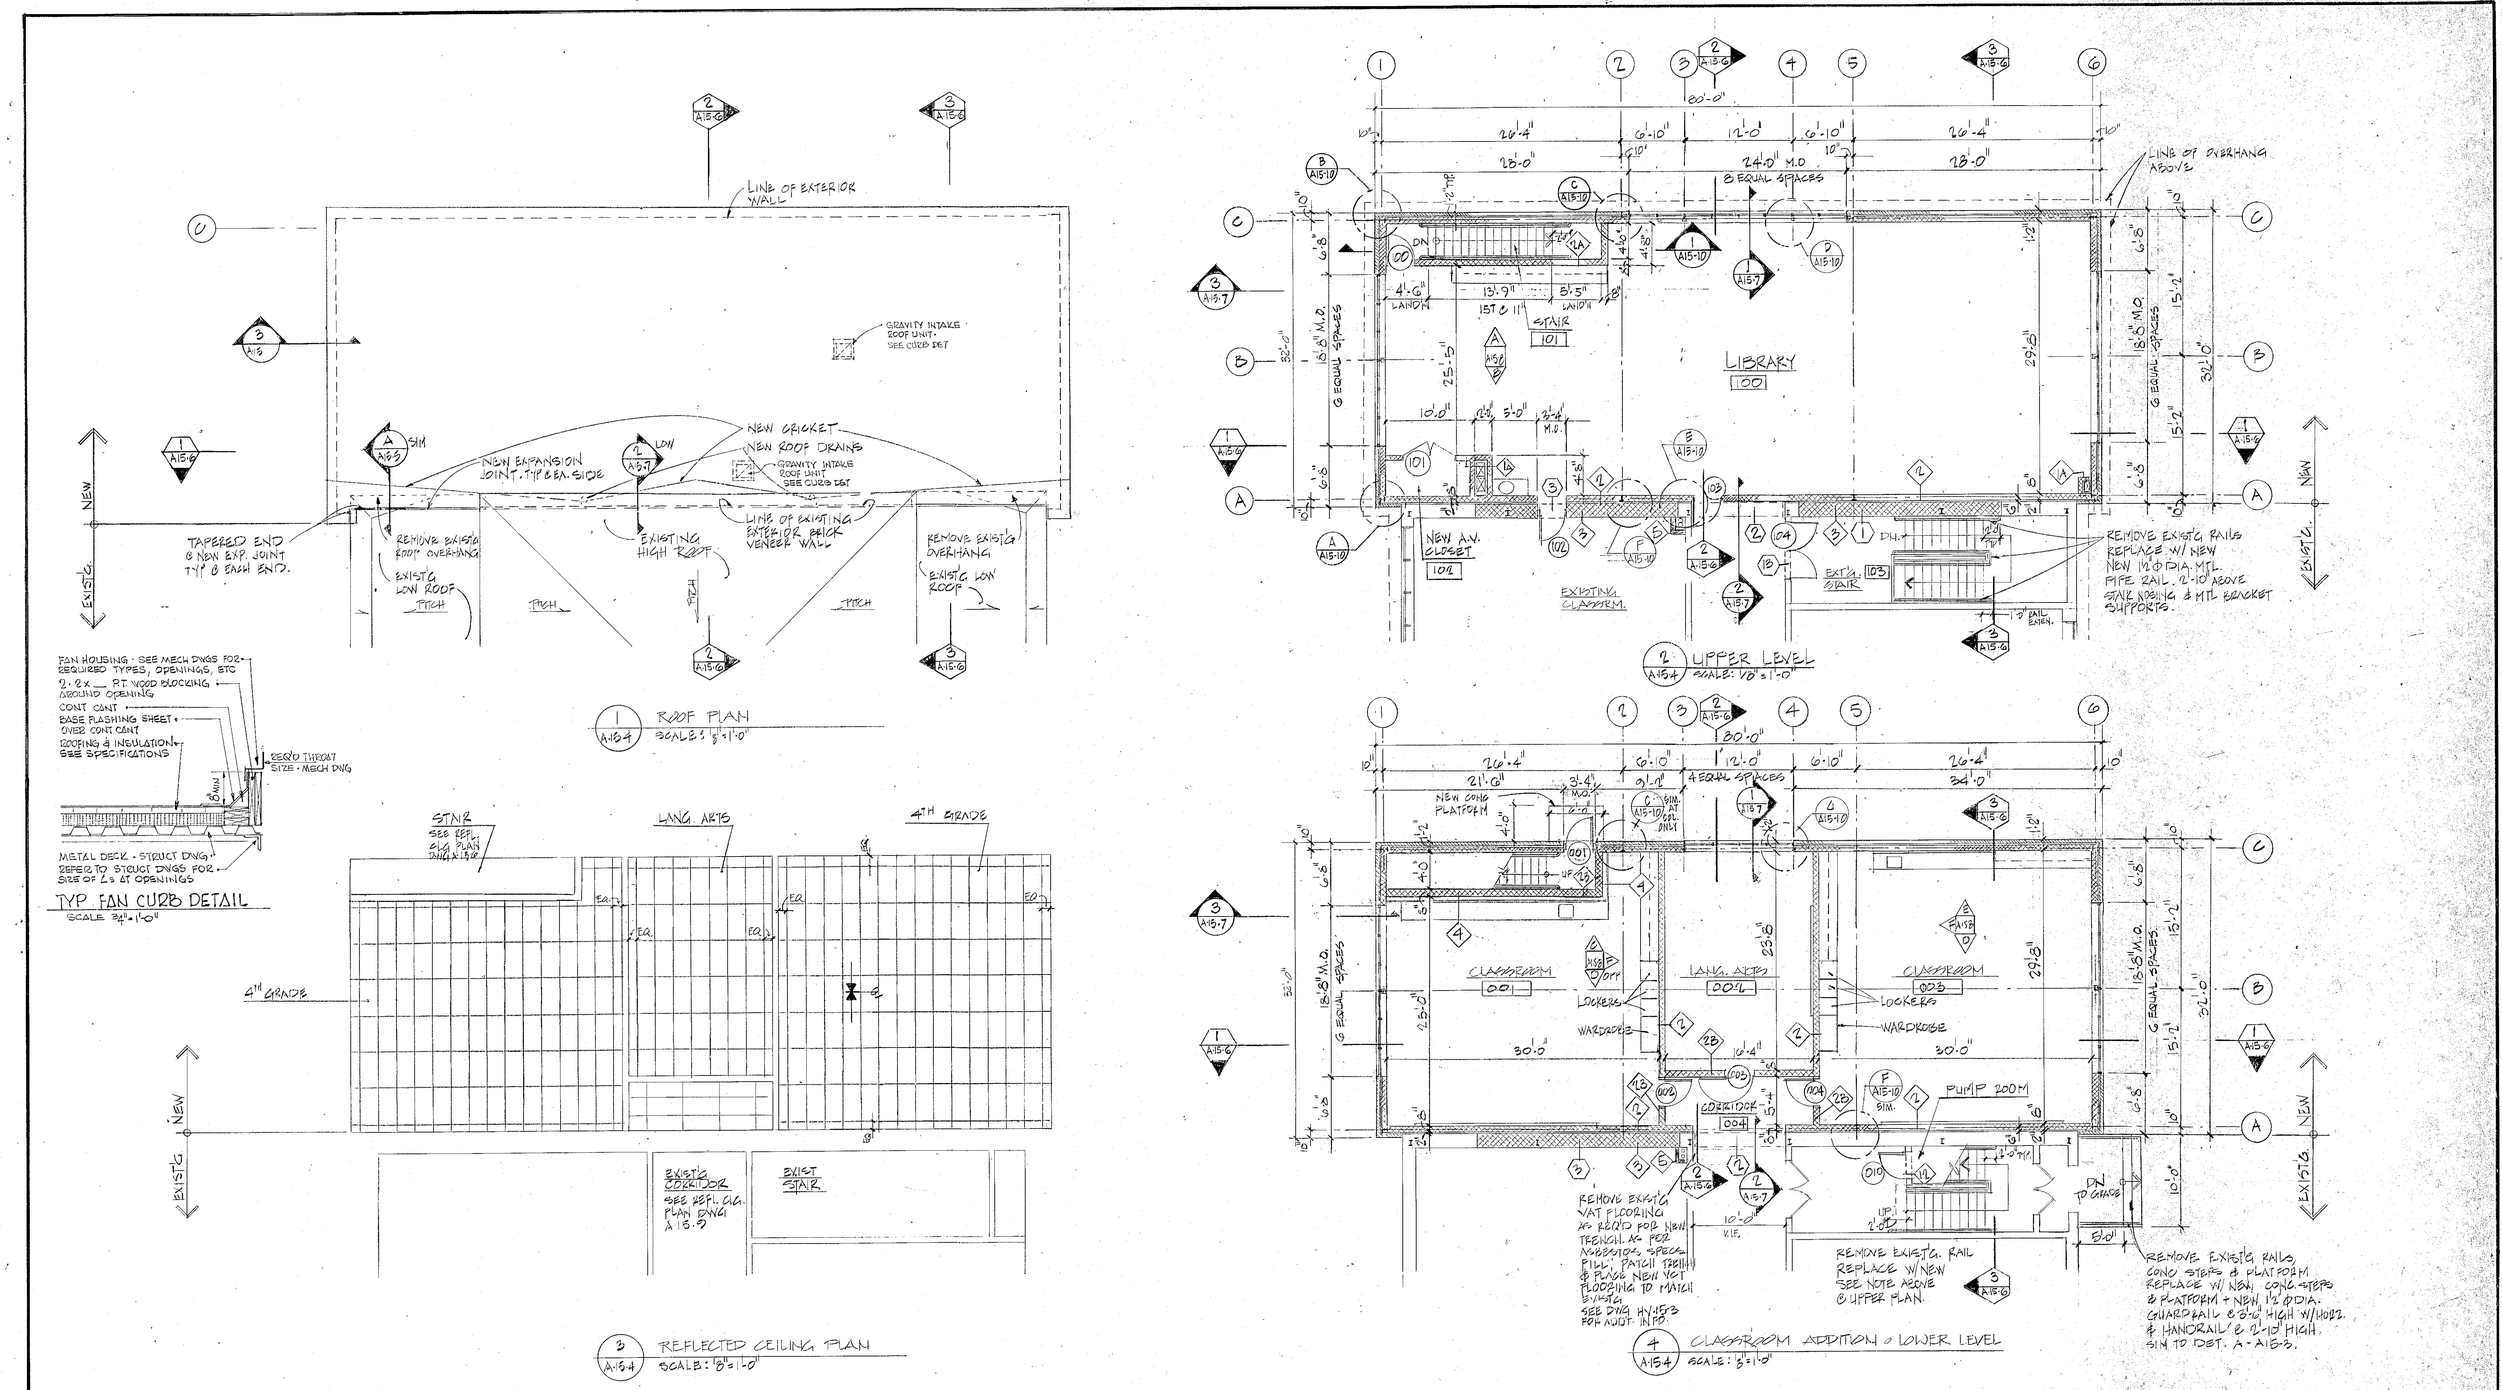

1 A-15-4 ROOF PLAN
SCALE: 1/8" = 1'-0"

TYP FAN CURB DETAIL
SCALE 3/4" = 1'-0"

3 A-15-4 REFLECTED CEILING PLAN
SCALE: 1/8" = 1'-0"

2 A-15-4 UPPER LEVEL
SCALE: 1/8" = 1'-0"

4 A-15-4 CLASSROOM ADDITION - LOWER LEVEL
SCALE: 1/8" = 1'-0"

WALL TYPES ◇

1. 6" CONC. MASONRY UNITS
   1HR RATED @ 1A
   2HR RATED @ 1B
2. 8" CONC. MASONRY UNITS
   1HR RATED @ 2A
   2HR RATED @ 2B
3. CONC. MASONRY UNITS WALL VARIES, MATCH EXISTING
4. 6" CONC. MASONRY UNITS W/ CERAMIC TILE WAINSCOT TO 5'-11" = ABOVE FLOOR (MATCH EXISTING) + COVE BASE & TOP.
5. 3 5/8" METAL STUDS @ 16" o.c. + 1 LAYER OF 1/2" GYP. BD
6. 3 5/8" METAL STUDS @ 16" o.c. + 1 LAYER OF 1/2" GYP. BD. EA. SIDE 1HR RATED. 2 LAYERS 1/2" FIRECODE TYP. 'X' GYP. BD. @ 6A.

STATE PROJECT # 034-89-115-EA

Antinozzi Associates Architects
4021 Main Street
Stratford, Connecticut

DANBURY SCHOOL REORGANIZATION
CITY OF DANBURY
PARK AVE. ELEMENTARY
DANBURY, CONNECTICUT

CLASSROOMS, LIBRARY ADDITION, PLANS

A15-4

CHECKED BY | SCALE: AS SHOWN | DATE: JULY | JOB NO. 90102.02