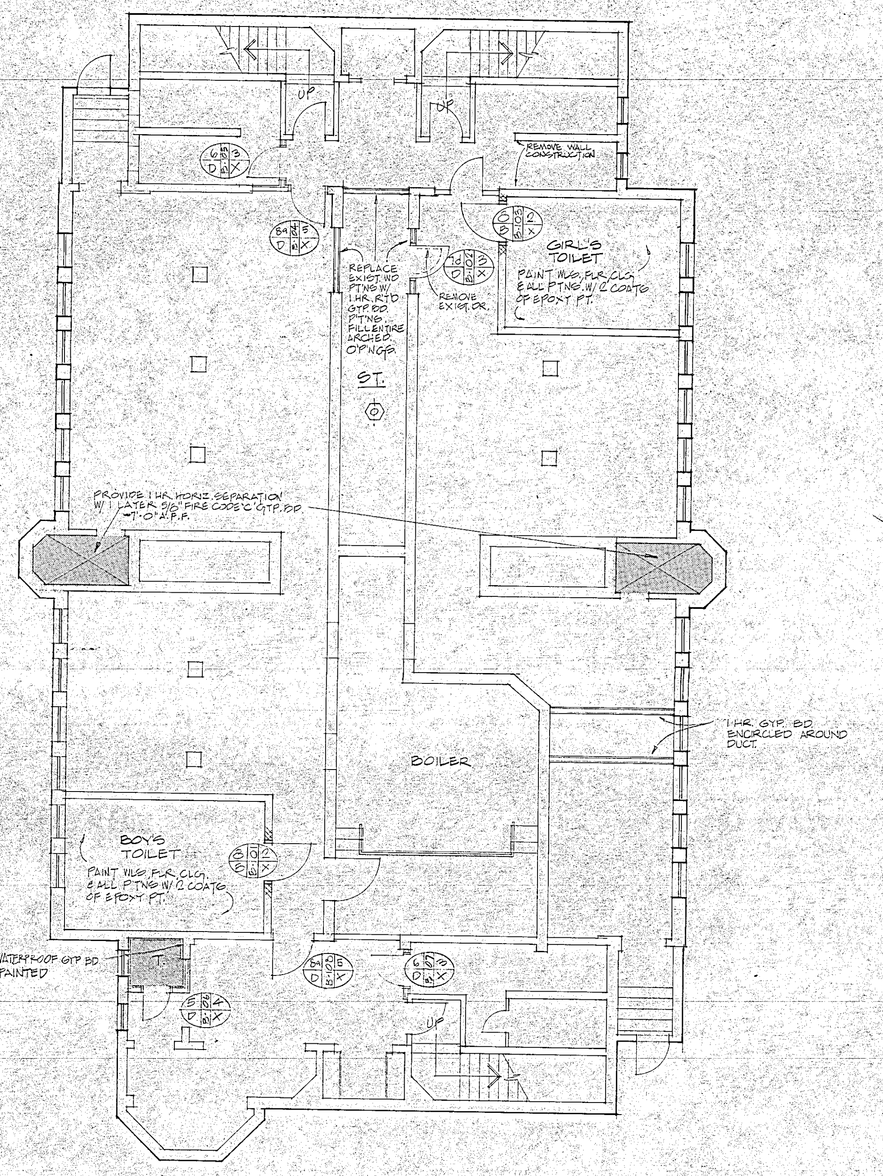

BASEMENT

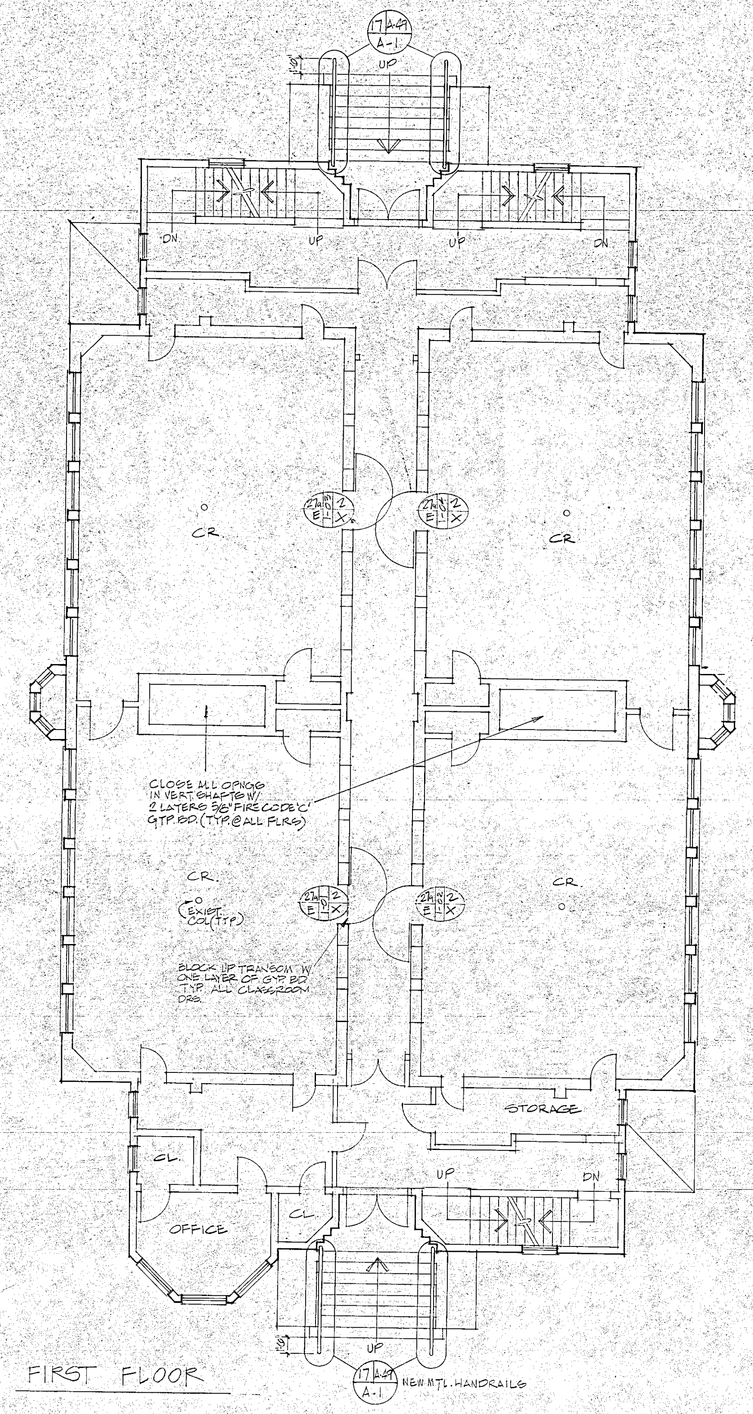

FIRST FLOOR

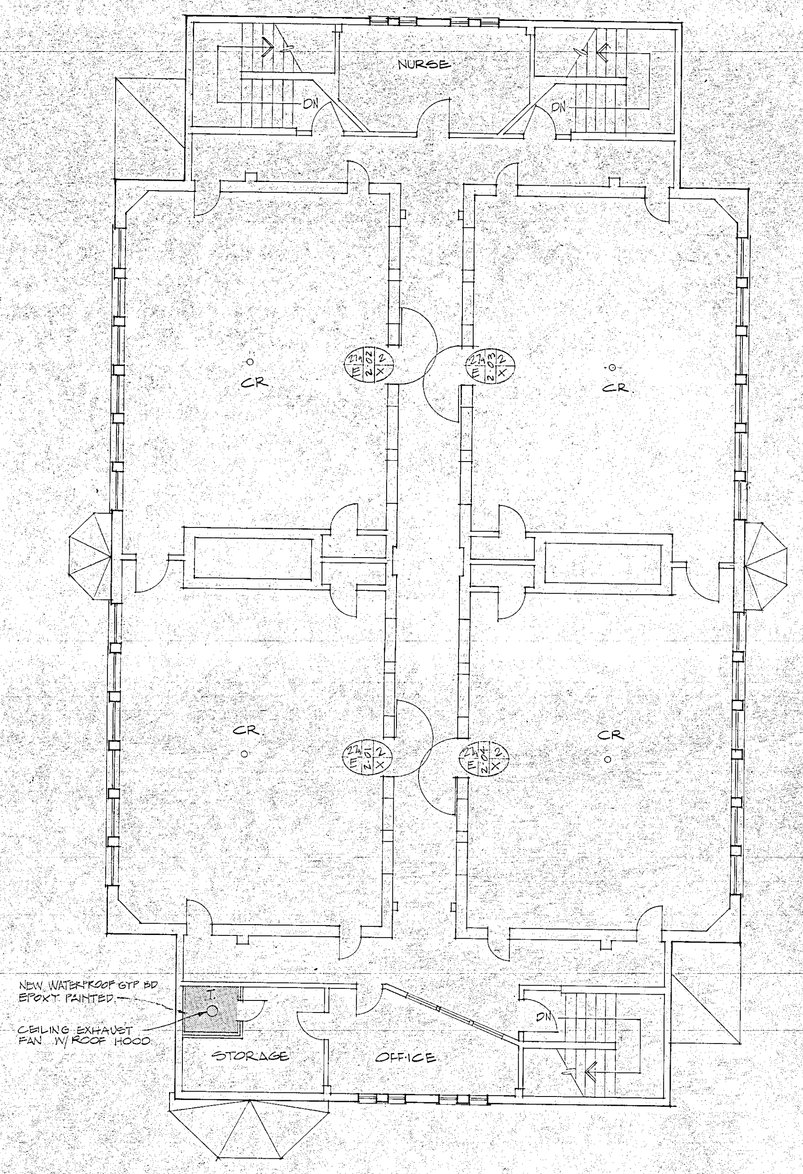

SECOND FLOOR

NOTES:
1. PAINT ALL EXIST. WOODWORK INCLUDING WAINSCOTING, CHAIR AND CHALK RAIL, DOOR FRAMES AND CASINGS, TRANSOMS, CASEWORK AND SHELVING, WOOD DECKS, STRIP CEILING BOARDS W/ INTUMESCENT PAINT.

0 5 10 15 20 25
GRAPHIC SCALE: 1/8"= 1'-0"

CODE UPDATE WORK
SCHOOL FACILITIES
CITY OF DANBURY, CONNECTICUT

ALTERNATIVE CENTER FOR EDUCATION
LOCUST AVENUE

CARLIN-POZZI-CHIN ARCHITECTS, P.C.
3 LINCOLN STREET, NEW HAVEN, CONNECTICUT

date: 1 JULY '85
scale: 1/8"=1'-0"
drawn: MP
checked: DNC
approved:
drawing no.: A1