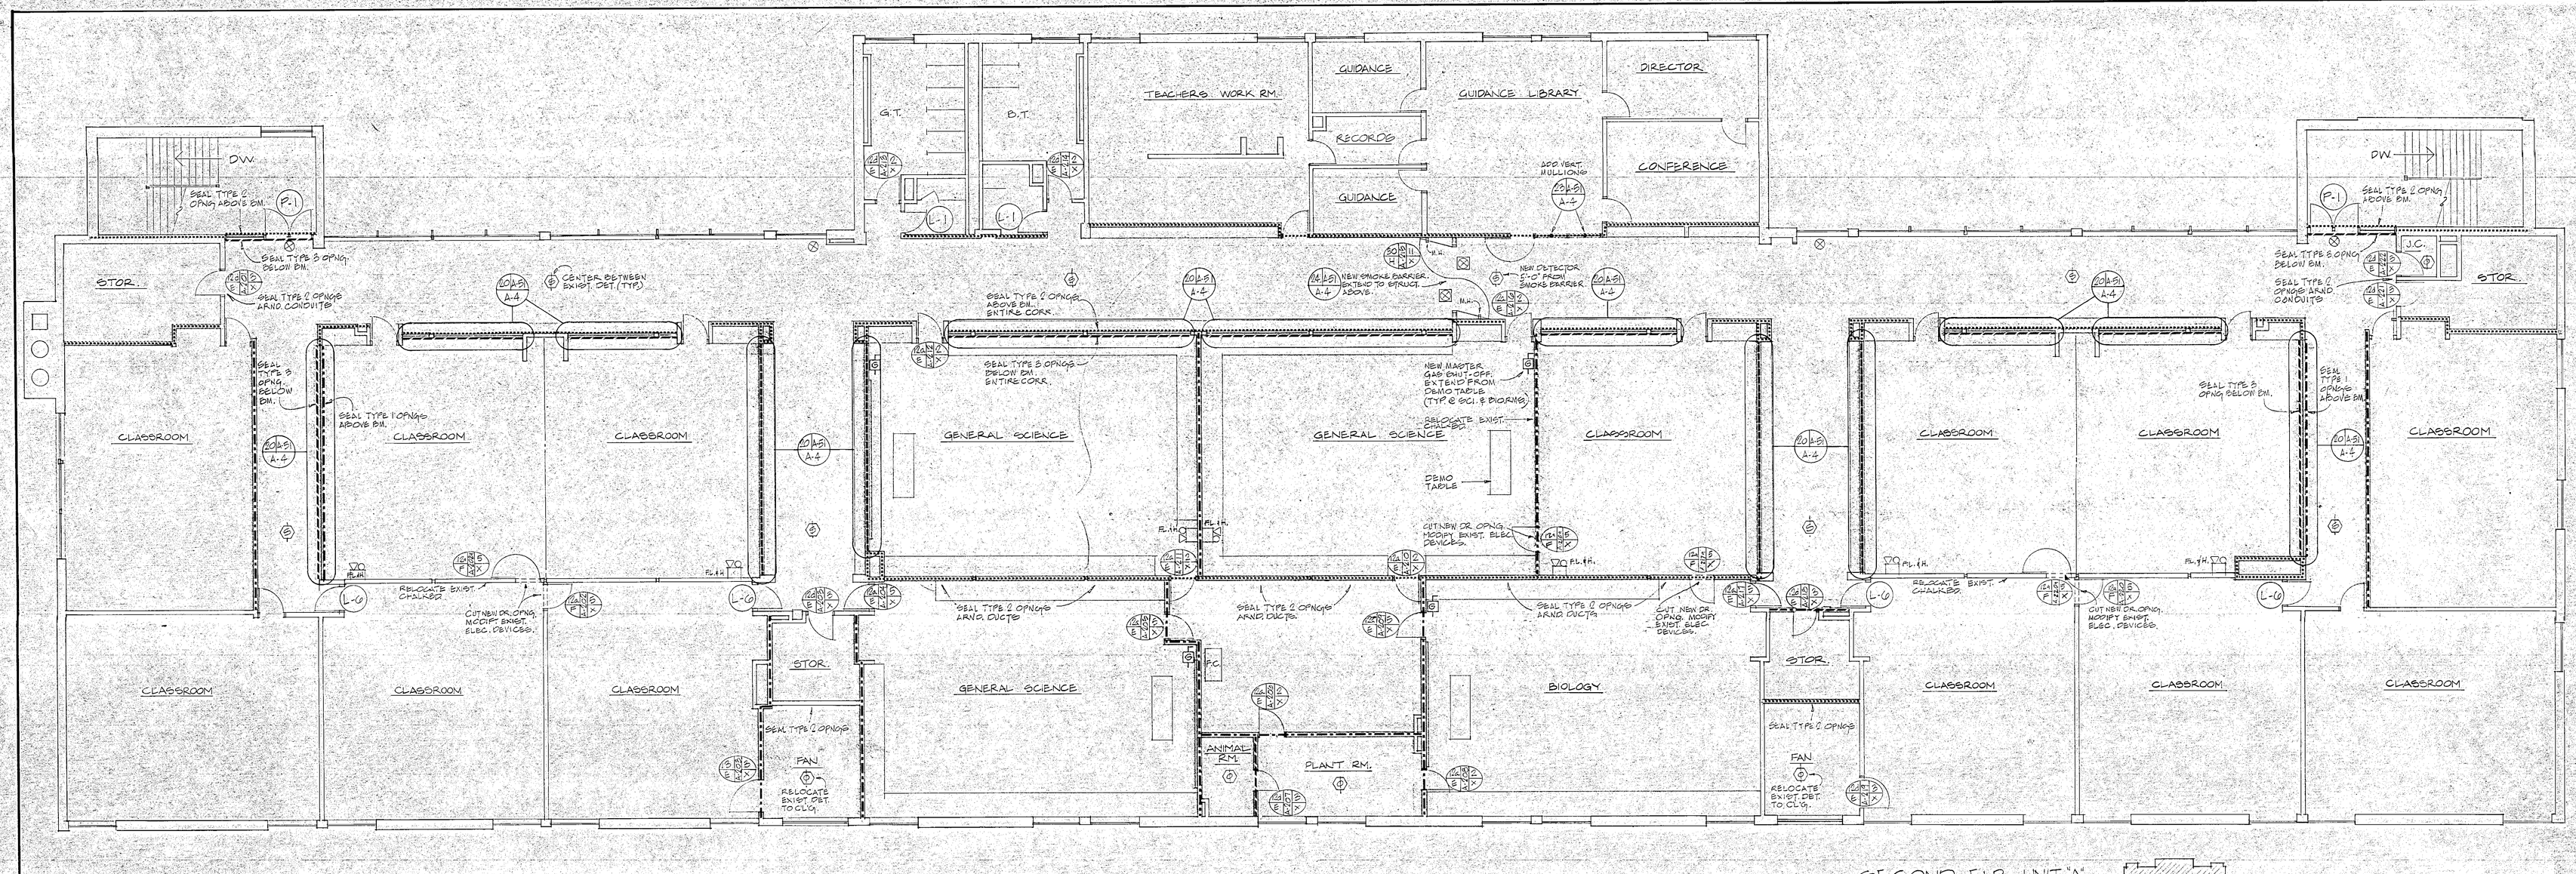

SECOND FLR. UNIT 'A'

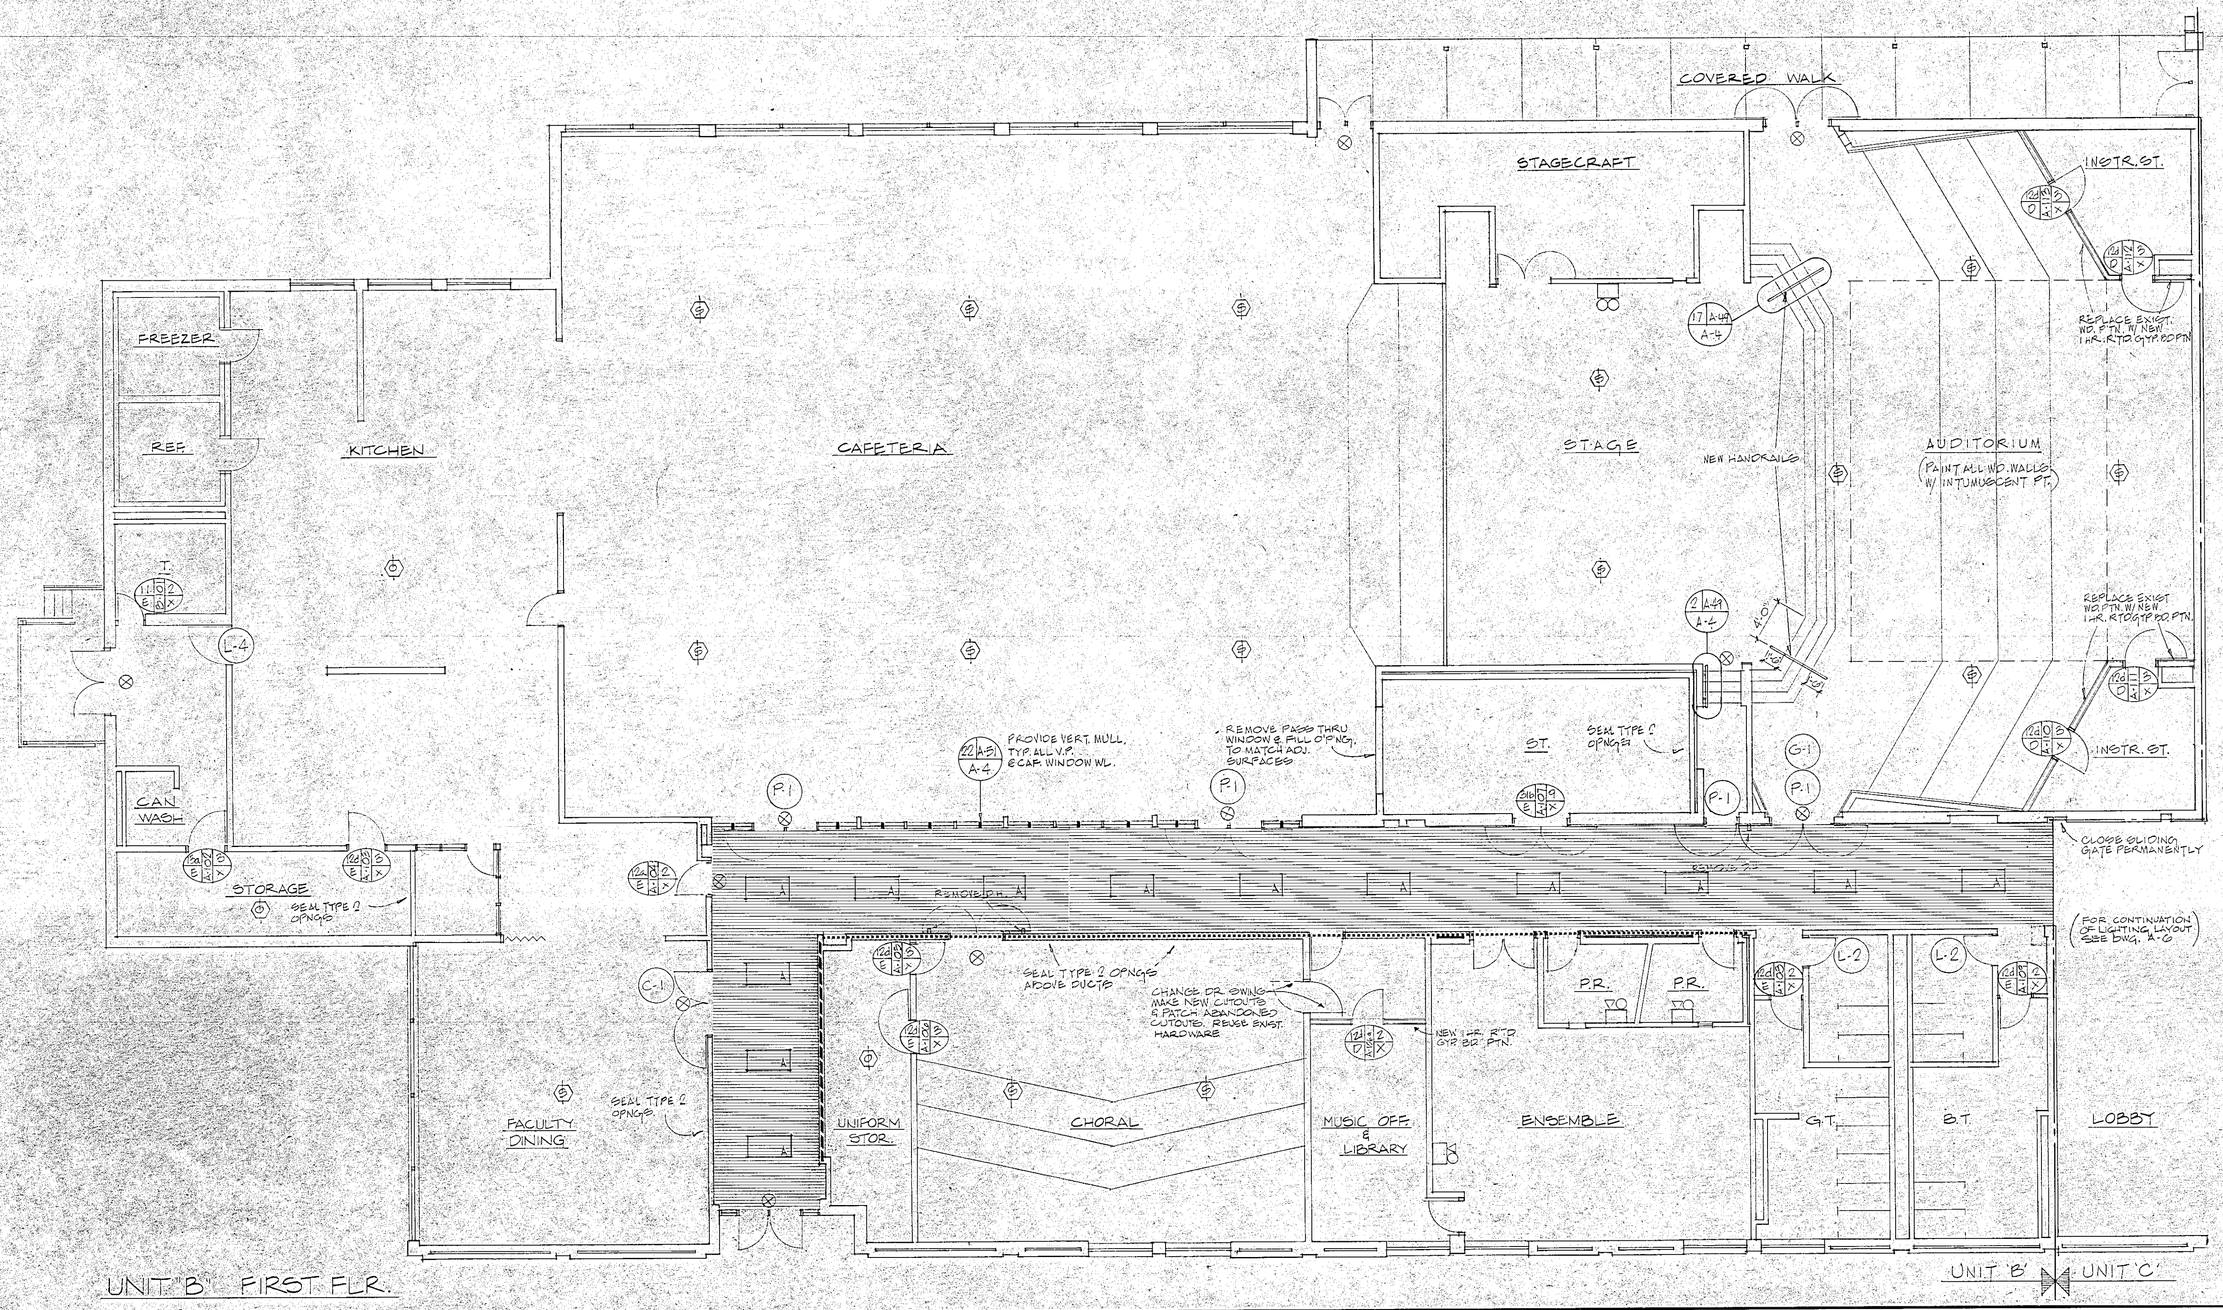

UNIT 'B' FIRST FLR.

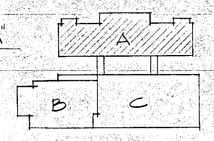

KEY PLAN
NOT TO SCALE

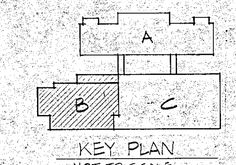

KEY PLAN
NOT TO SCALE

0 5 10 15 20 25
GRAPHIC SCALE: 1/8"=1'-0"

CODE UPDATE WORK
SCHOOL FACILITIES
CITY OF DANBURY, CONNECTICUT

BROADVIEW J.H.S.
UNIT A - SECOND FLOOR
UNIT B - FIRST FLOOR

CARLIN-POZZI-CHIN ARCHITECTS, P.C.
3 LINCOLN STREET, NEW HAVEN, CONNECTICUT

date	JULY 85
scale	1/8"=1'-0"
drawn	F.O.
checked	DMC
approved	
drawing no.	A 4

7/09/85