RECEIVED (15)
JUN 09 2015 F.ok
ENGINEERING DEPT.

RENEWAL
OF
WATER/SANITARY SEWER EXTENSION APPROVAL

June 3, 2015
Date

Honorable Mark D. Boughton, Mayor
City Council
City of Danbury
155 Deer Hill Avenue
Danbury, CT 06810

Dear Mayor Boughton and City Council Members:

The City Council has previously approved my extension(s) and the time has expired.

I am requesting an extension of time for the ✓ water extension ___ sanitary sewer extension located at 8 Deerfield Avenue.

The previously approved engineering plans have not changed since my previous submittal.

If additional information is needed, please contact me.

Very truly yours,

Applicant's Signature

Glenn Crooker, Jr.
Applicant's Printed Name

80 Sand Pit Rd, Danbury, CT 06810
Mailing Address

(914) 494-9941
Telephone Number

15-1

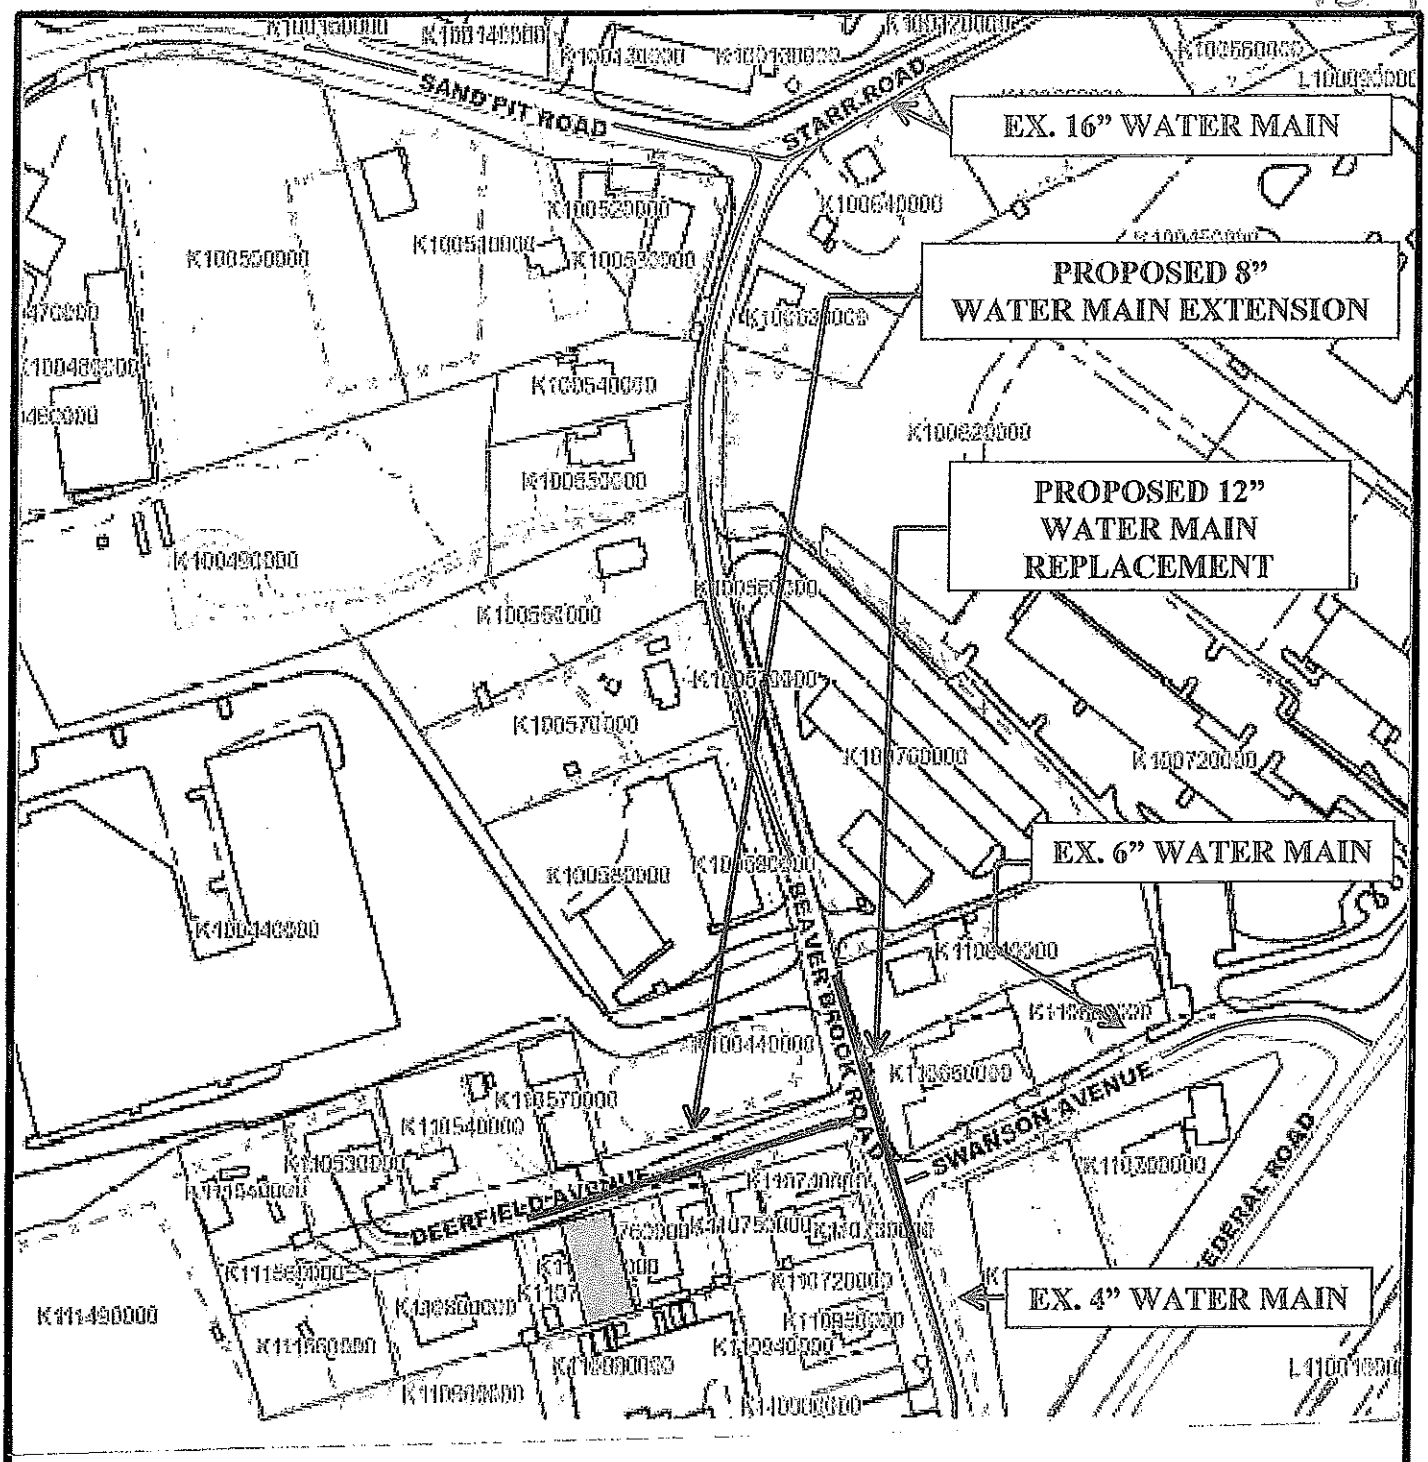

SOURCE: CITY OF DANBURY – GIS MAP

DiVESTA CIVIL ENGINEERING ASSOCIATES, INC.
51 PAINTER RIDGE ROAD
ROXBURY, CONNECTICUT
TEL: (860) 354-4226 FAX: (860) 354-4226

PROJECT: 8 DEERFIELD AVENUE, LLC 8 DEERFIELD AVENUE, DANBURY, CONNECTICUT		
TITLE: Proposed Water Main Extension		
SCALE: N.T.S.	DATE: 6/17/15	DRAWING No. D–1
DRAWN: SS	APPROVED BY: DD	