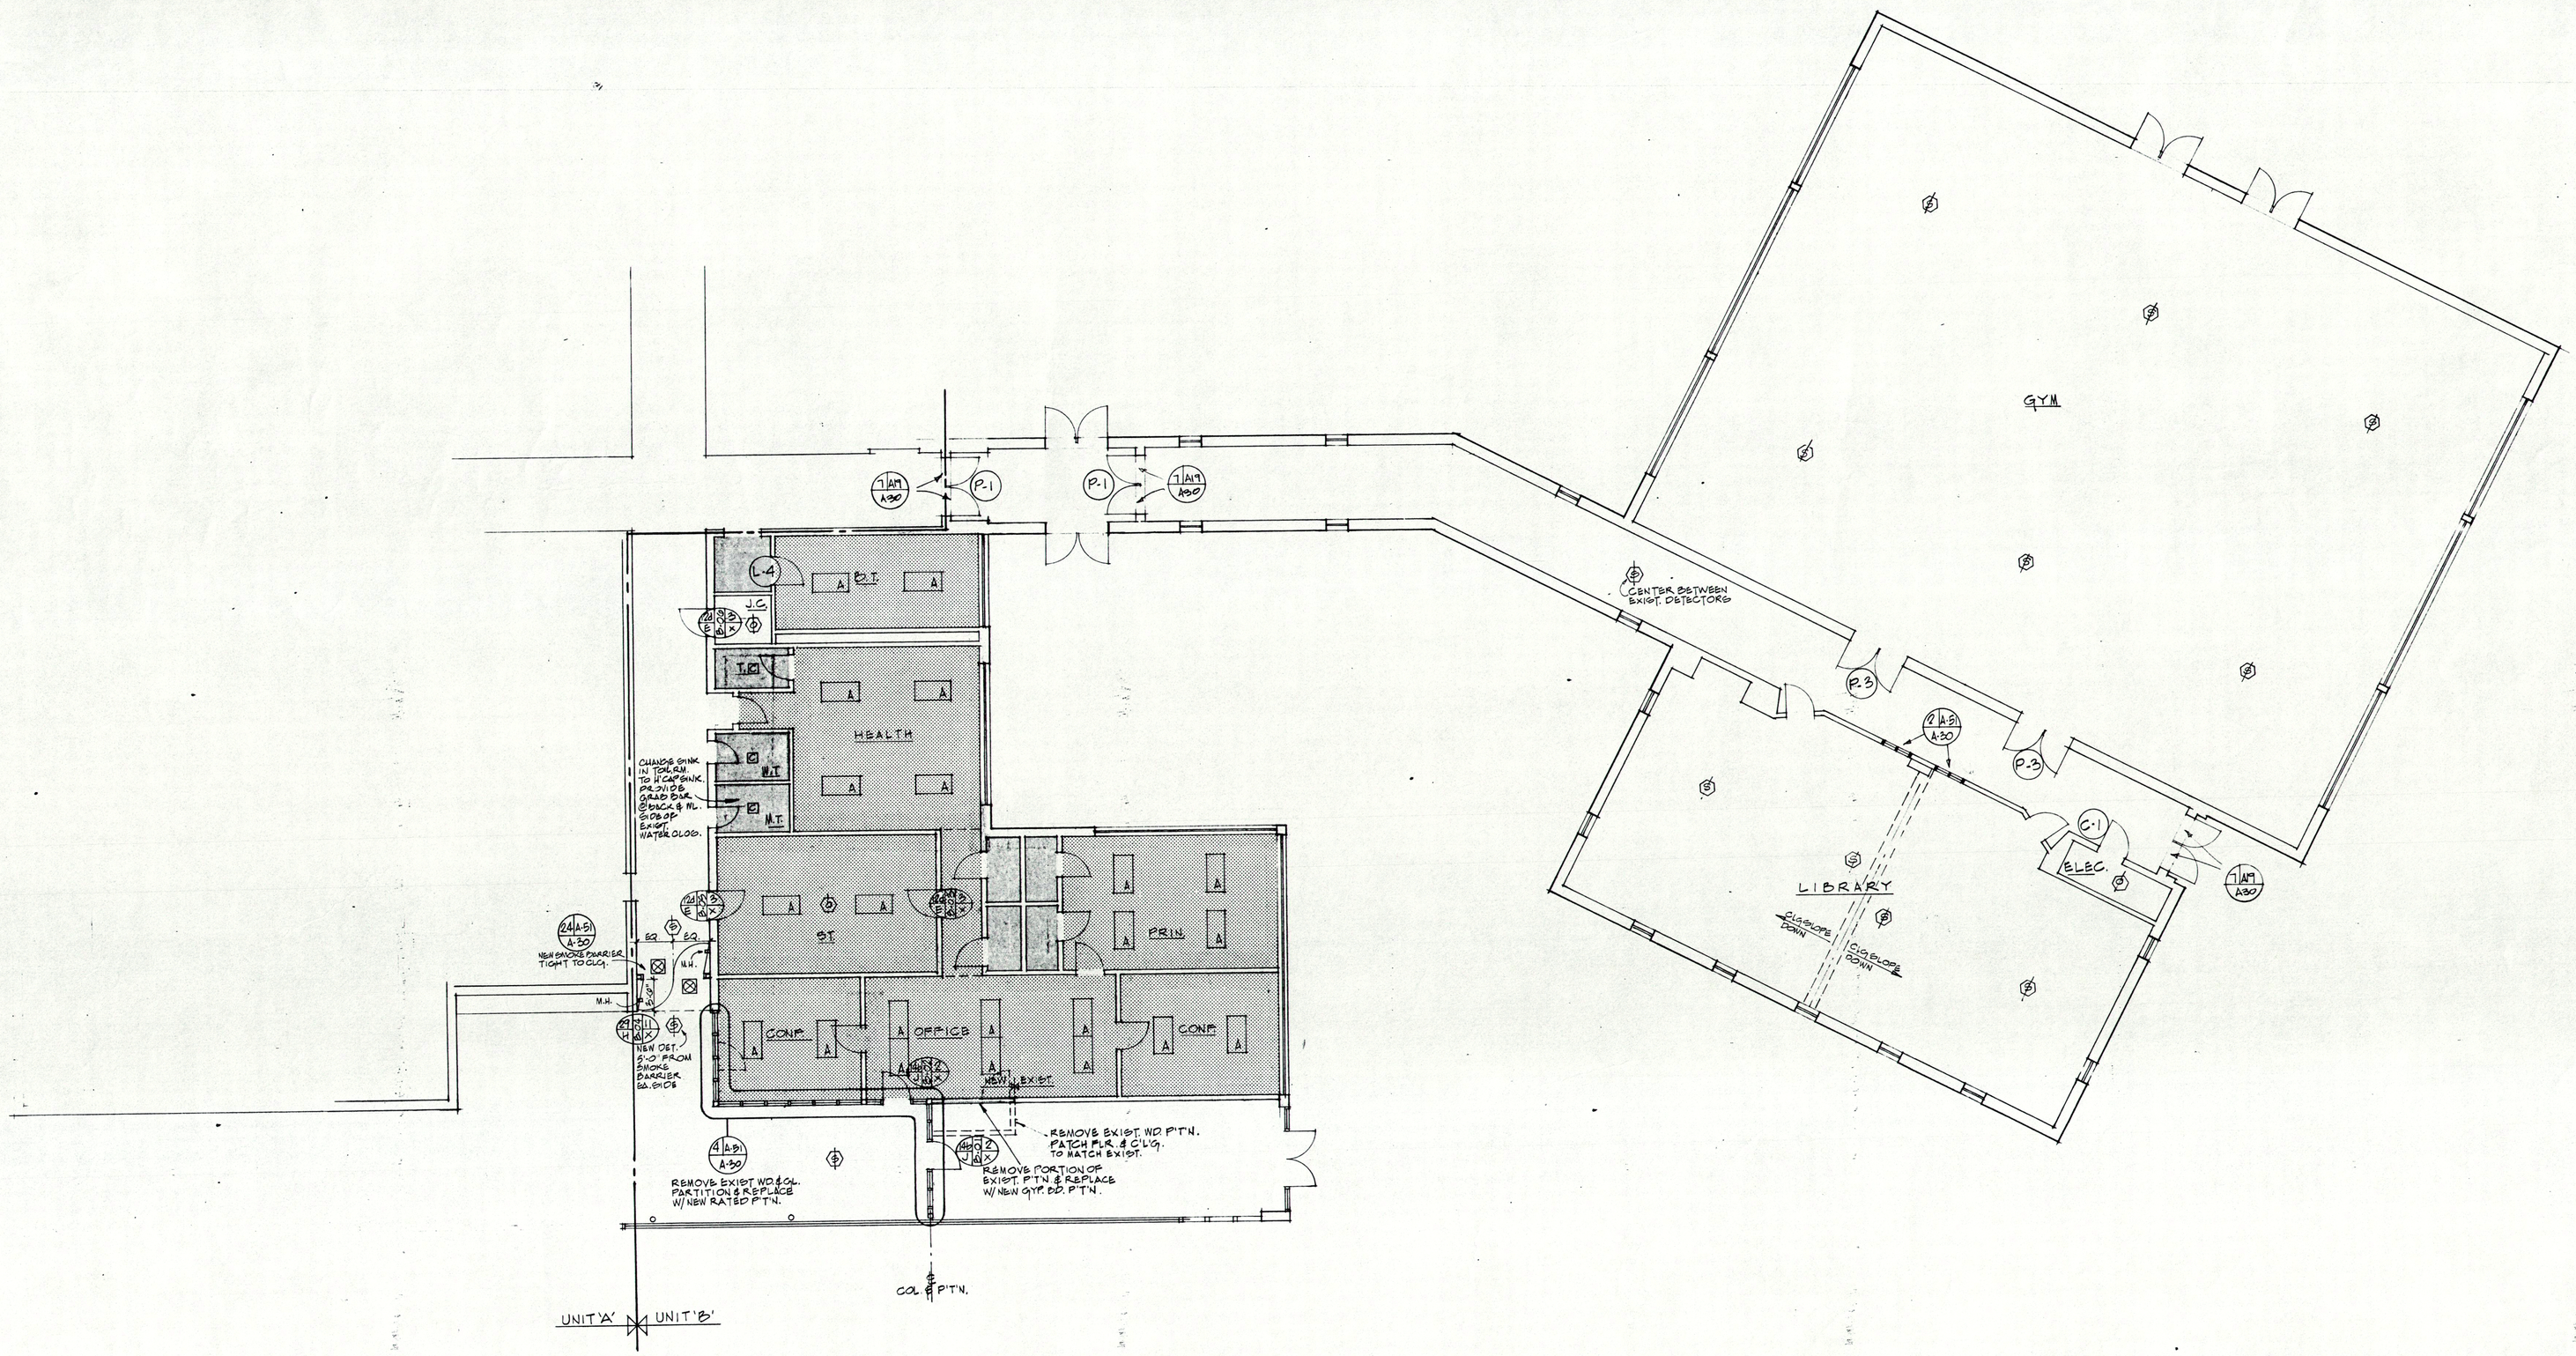

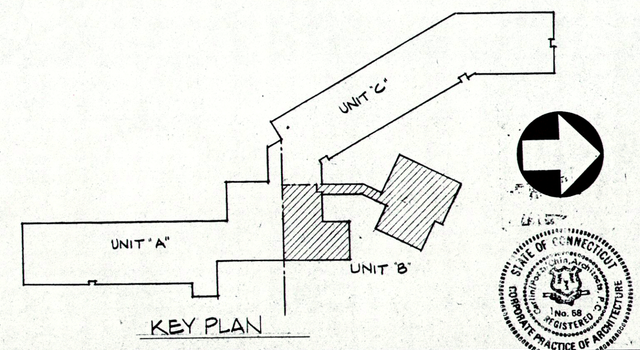

GRAPHIC SCALE: 1/8"=1'-0"

CODE UPDATE WORK
SCHOOL FACILITIES
CITY OF DANBURY, CONNECTICUT

MILL RIDGE INTERMEDIATE SCHOOL
UNIT B

date	1 JULY '85
scale	1/8"=1'-0"
drawn	MP
checked	DMC
approved	
drawing no.	A 30

CARLIN-POZZI-CHIN ARCHITECTS, P.C.
3 LINCOLN STREET, NEW HAVEN, CONNECTICUT

STATE OF CONNECTICUT — No. 598 — REGISTERED — CORPORATE PRACTICE OF ARCHITECTURE