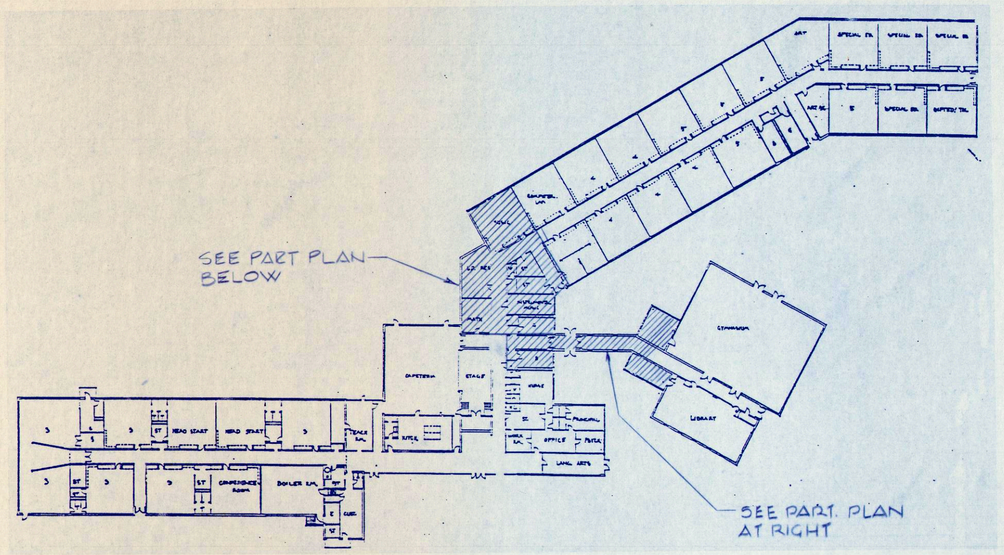

KEY PLAN

NOT TO SCALE

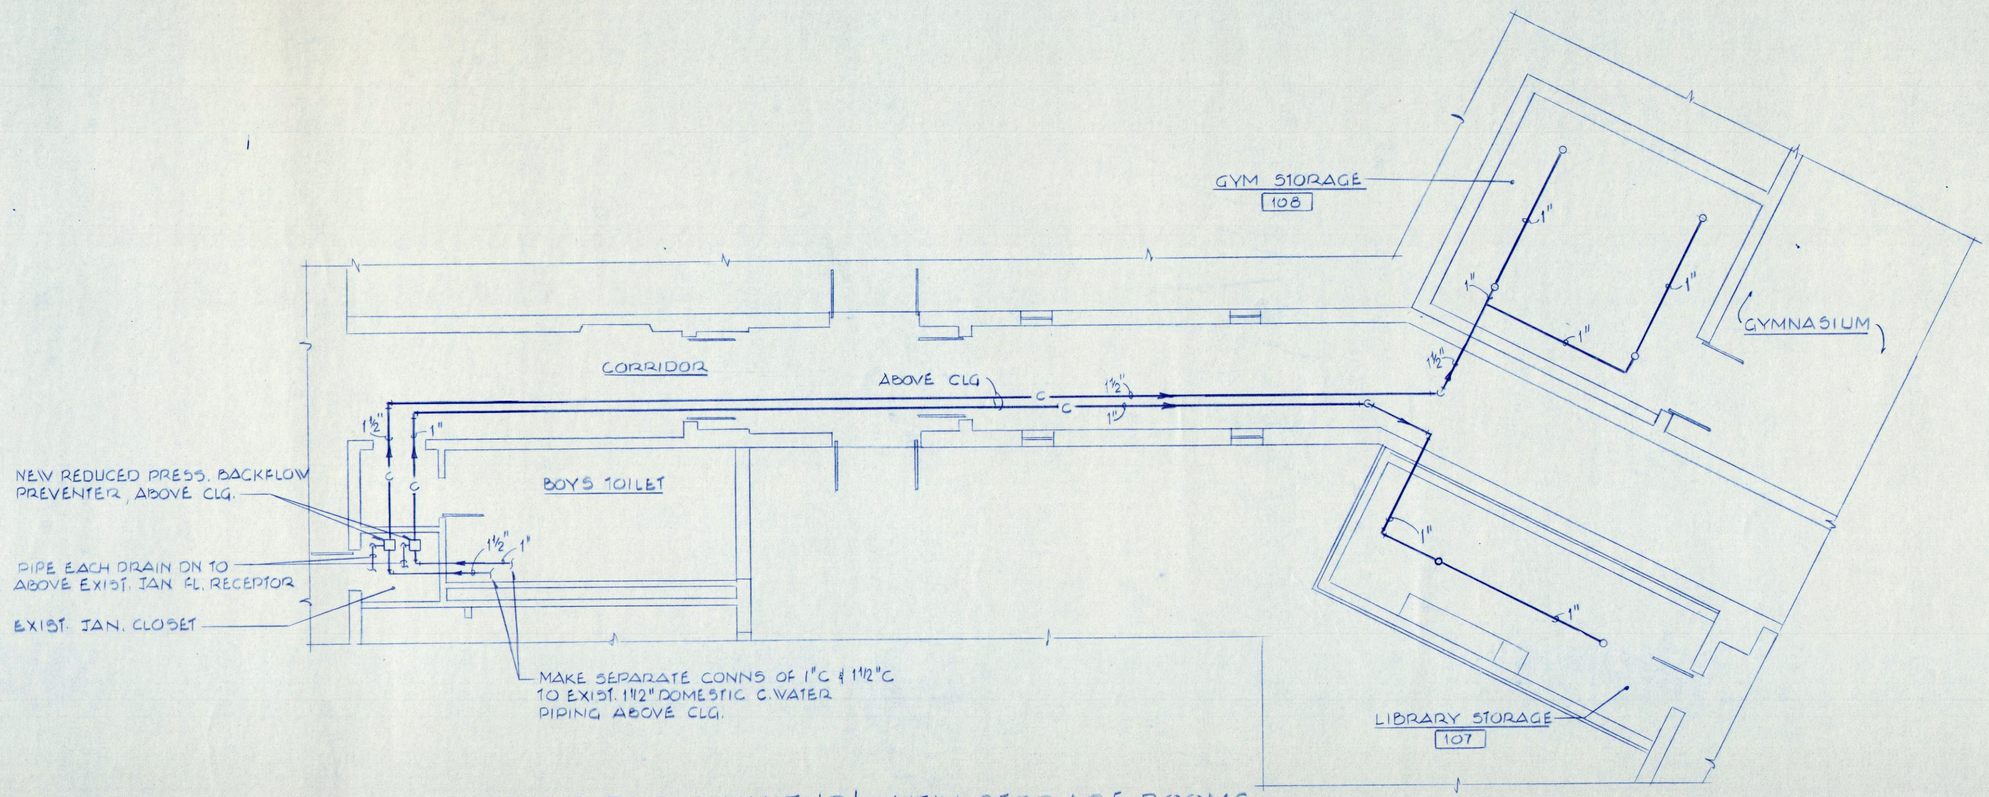

PART. PLAN UNIT 'D' - NEW STORAGE ROOMS

SCALE: ⅛" = 1'-0"

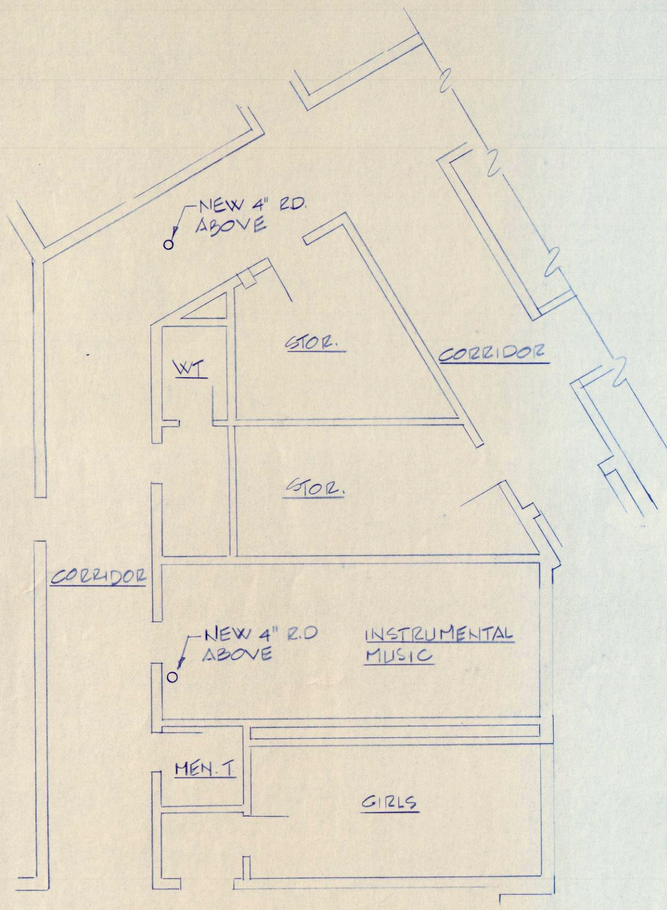

PART FLOOR PLAN

SCALE: 1/8" = 1'-0"

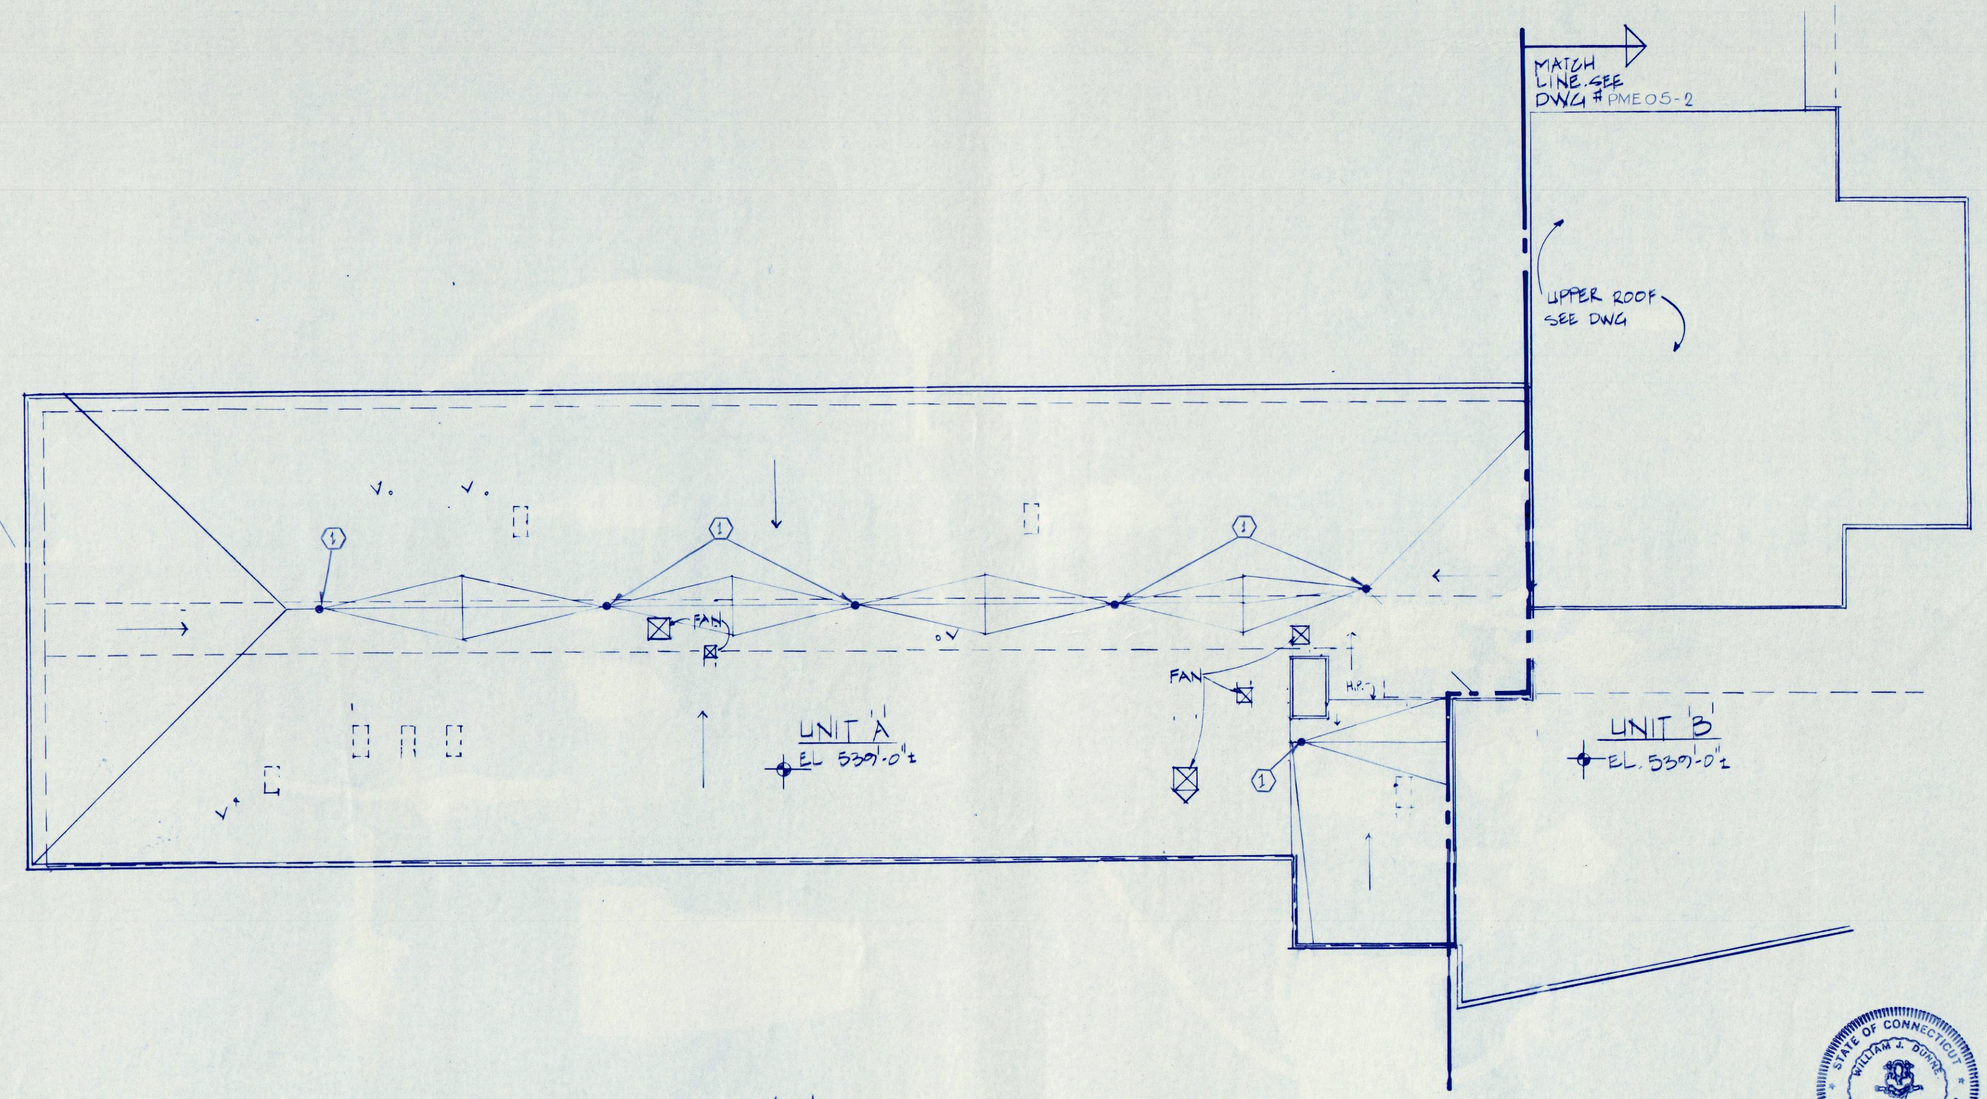

ROOF PLAN - UNIT 'A'

SCALE: 1/16" = 1'-0"

ROOF EQUIPMENT NOTES

M1 Remove existing roof fans and store on roofs. Provide temporary waterproof closures of roof openings. Coordinate reinstallation of fans with completion of roof work.

M2 Remove existing roof vent and store on roof. Provide temporary waterproof closure of roof opening. Reinstall vent after directed by General Contractor.

E1 Remove electrical power wiring from existing roof fans. After fans are reinstalled on raised curbs provide power wiring as required.

NOTE: PLUMBING

① REMOVE EXISTING ROOF DRAINS AND INSTALL NEW ROOF DRAIN IN SAME LOCATION BY ROOFING CONTRACTOR

STATE OF CONNECTICUT WILLIAM J. ROGAN No. 7590 PROFESSIONAL ENGINEER

JANSEN & ROGAN
CONSULTING ENGINEERS, P.C.
121 WHITNEY AVENUE
NEW HAVEN, CT. 06510

STATE PROJECT # 034-89-105-EA

Antinozzi Associates
Architects
4021 Main Street
Stratford, Connecticut

DANBURY SCHOOL REORGANIZATION
CITY OF DANBURY
MILL RIDGE INTERMEDIATE
DANBURY . CONNECTICUT

ROOF PLAN

PLUMBING, MECHANICAL & ELECTRICAL

PME05-1

CHECKED BY GGC | SCALE: AS NOTED | DATE: MAY 8, 1991 | JOB NO. 9012.00