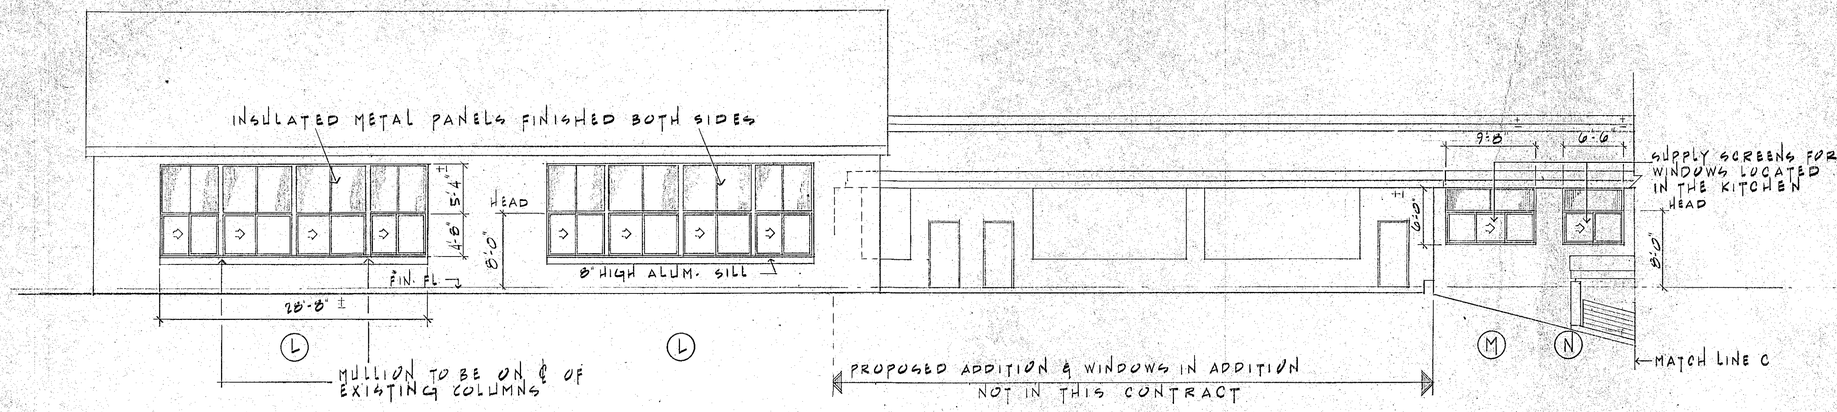

SOUTH ELEVATION

SCALE - 1/8" = 1'-0"

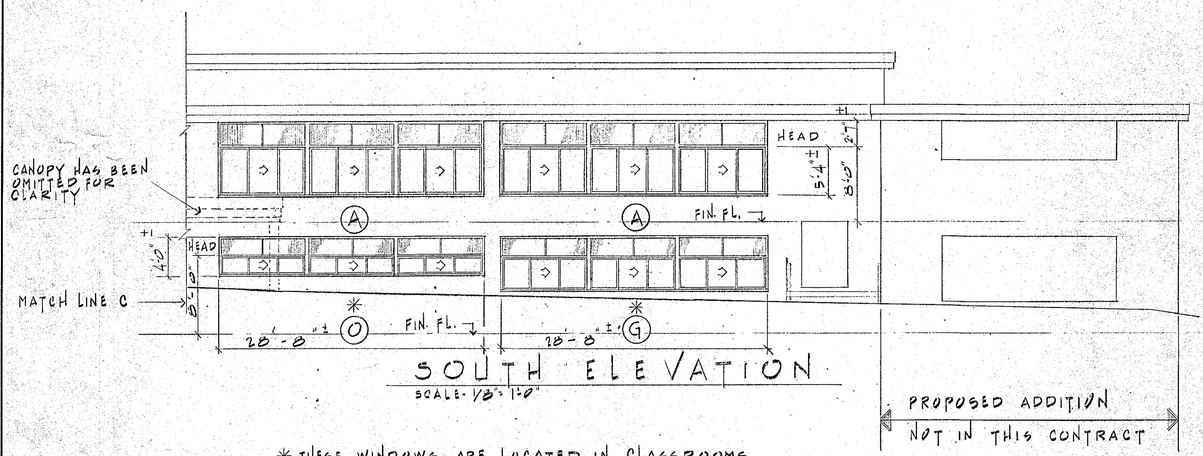

SOUTH ELEVATION

SCALE - 1/8" = 1'-0"

* THESE WINDOWS ARE LOCATED IN CLASSROOMS WITH COMMUNICATING DOORS AS PER NFPA 101 SECTION 11-2.11.1 EXCEPTION NO. 4

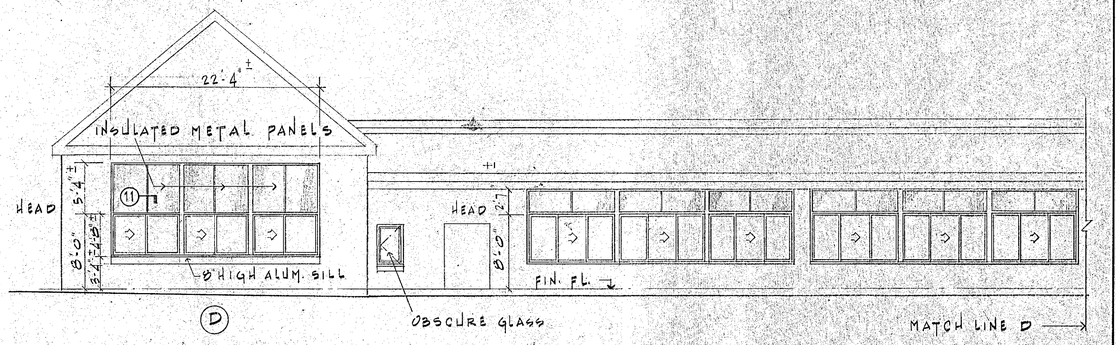

EAST ELEVATION

SCALE - 1/8" = 1'-0"

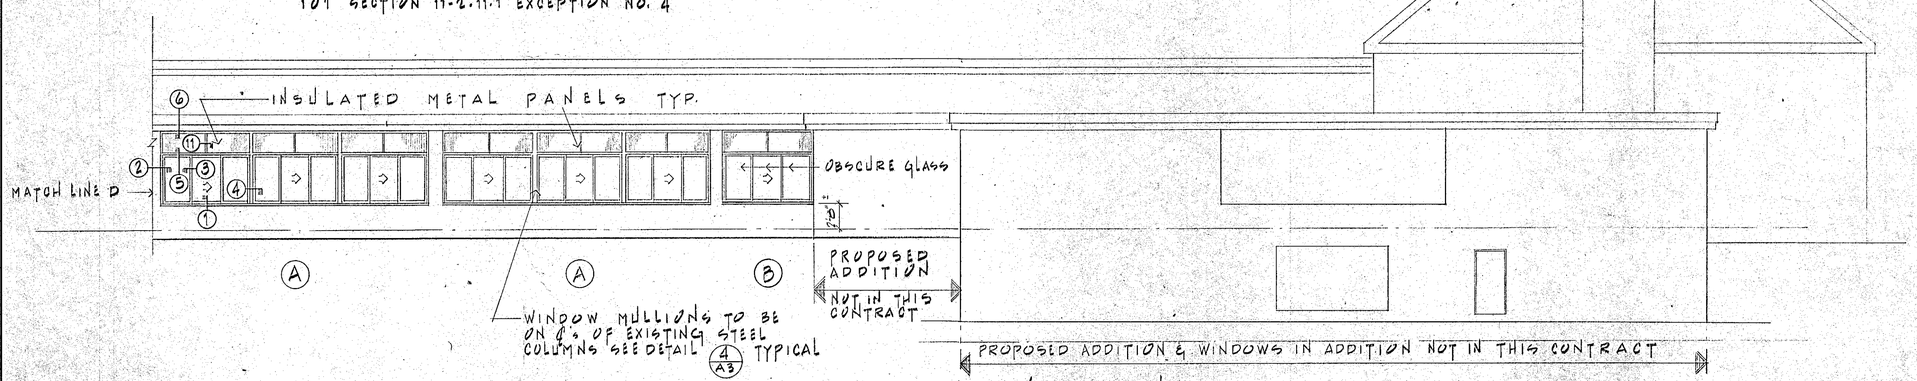

EAST ELEVATION

SCALE - 1/8" = 1'-0"

STATE PROJECT NO. 034-89-115-EA PHASE II

Antinozzi Associates Architects

4021 Main Street

Stratford, Connecticut

WINDOW REPLACEMENT FOR PARK AVENUE ELEMENTARY SCHOOL
CITY OF DANBURY
DANBURY, CONNECTICUT

SOUTH & EAST ELEVATIONS

A 2

CHECKED BY | SCALE 1/8"=1'-0" | DATE FEB5-92 | JOB NO. 9157