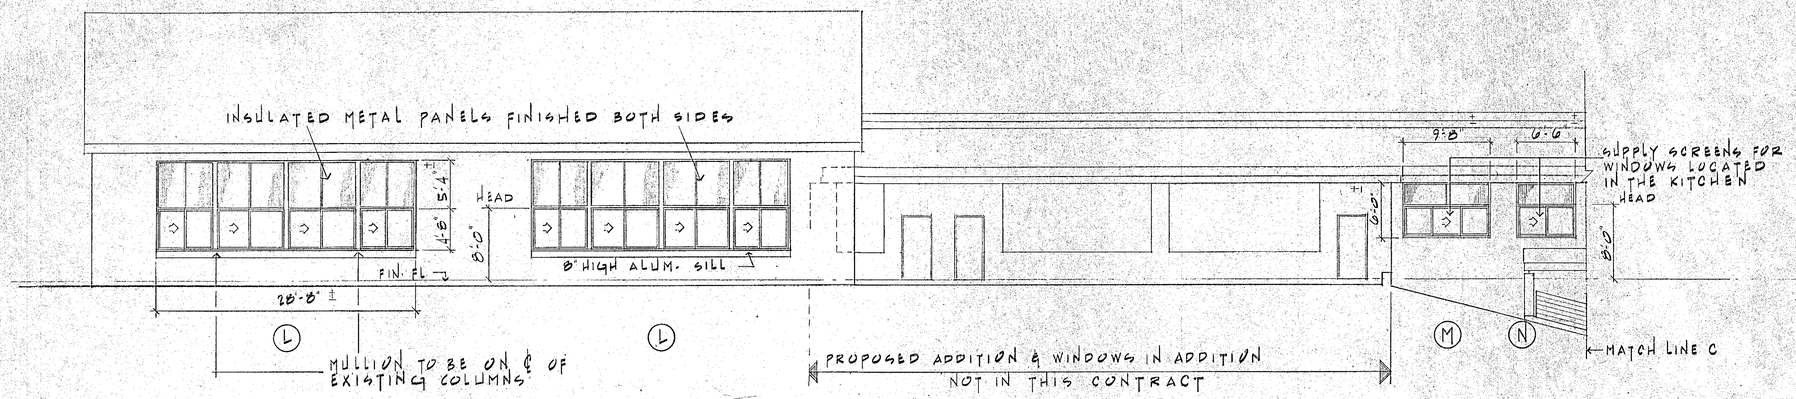

SOUTH ELEVATION
SCALE - 1/8" = 1'-0"

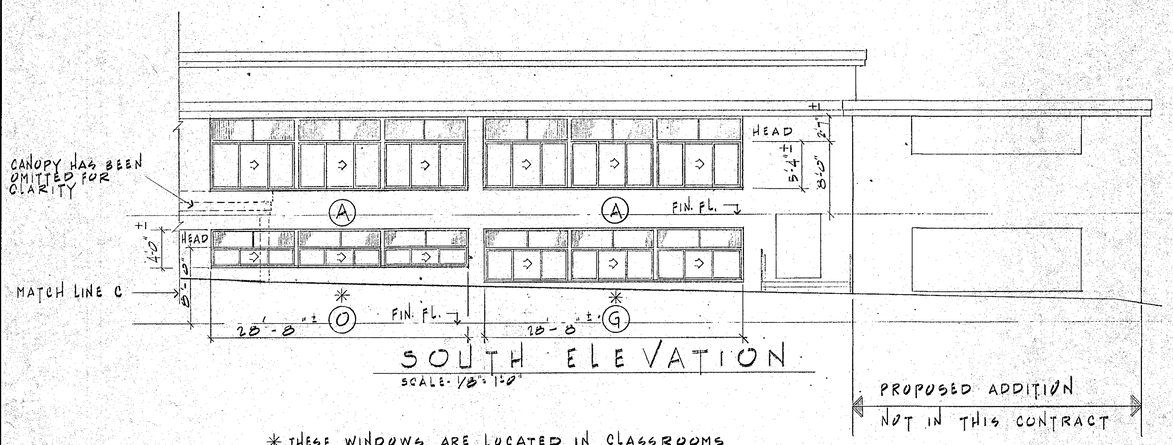

SOUTH ELEVATION
SCALE - 1/8" = 1'-0"

* THESE WINDOWS ARE LOCATED IN CLASSROOMS WITH COMMUNICATING DOORS AS PER NFPA 101 SECTION 11.2.11.1 EXCEPTION NO. 4

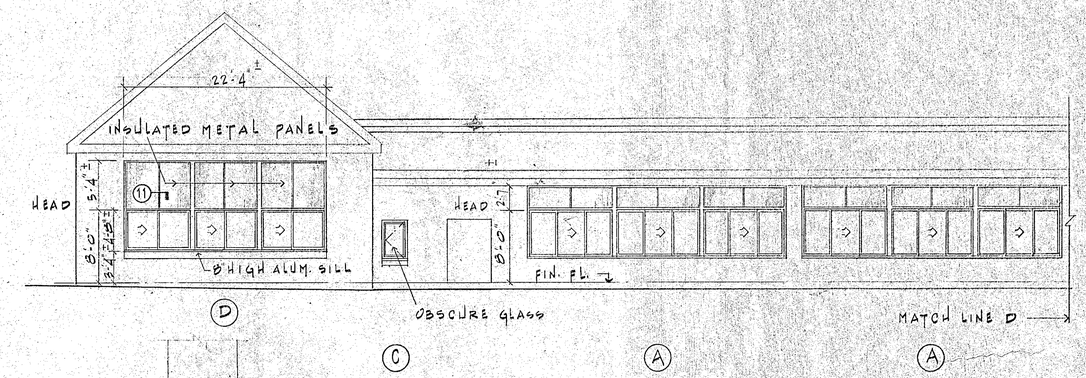

EAST ELEVATION
SCALE - 1/8" = 1'-0"

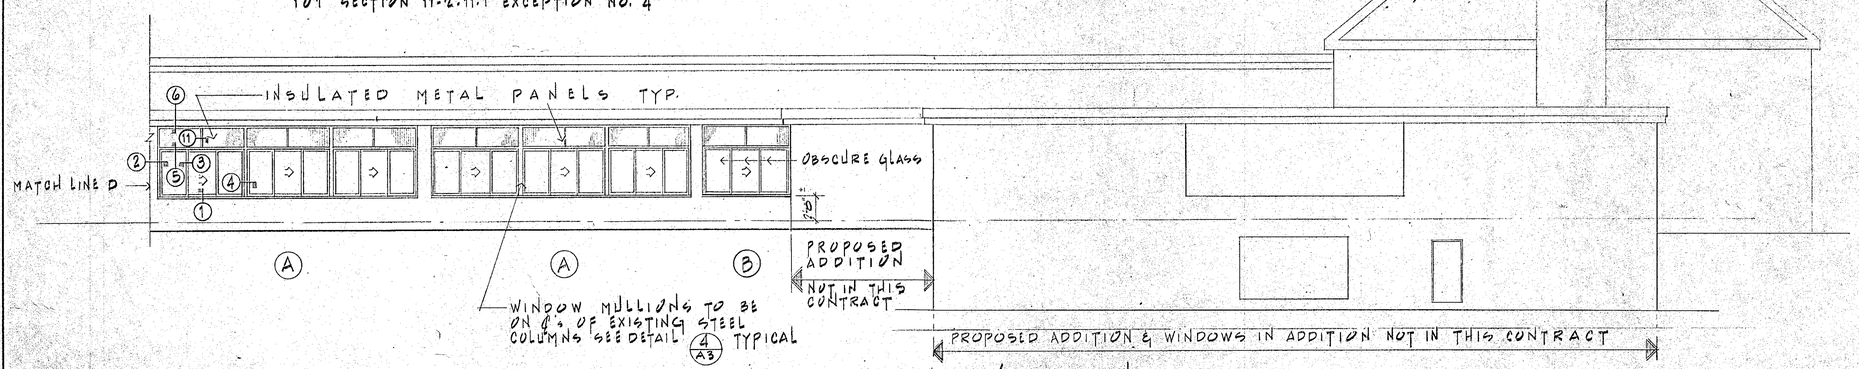

EAST ELEVATION
SCALE - 1/8" = 1'-0"

STATE PROJECT NO. 034-89-115-EA PHASE II

Antinozzi Associates Architects
4021 Main Street
Stratford, Connecticut

WINDOW REPLACEMENT FOR PARK AVENUE ELEMENTARY SCHOOL
CITY OF DANBURY
DANBURY, CONNECTICUT

SOUTH & EAST ELEVATIONS

A2

CHECKED BY | SCALE 1/8" = 1'-0" | DATE FEB 5-92 | JOB NO. 7157