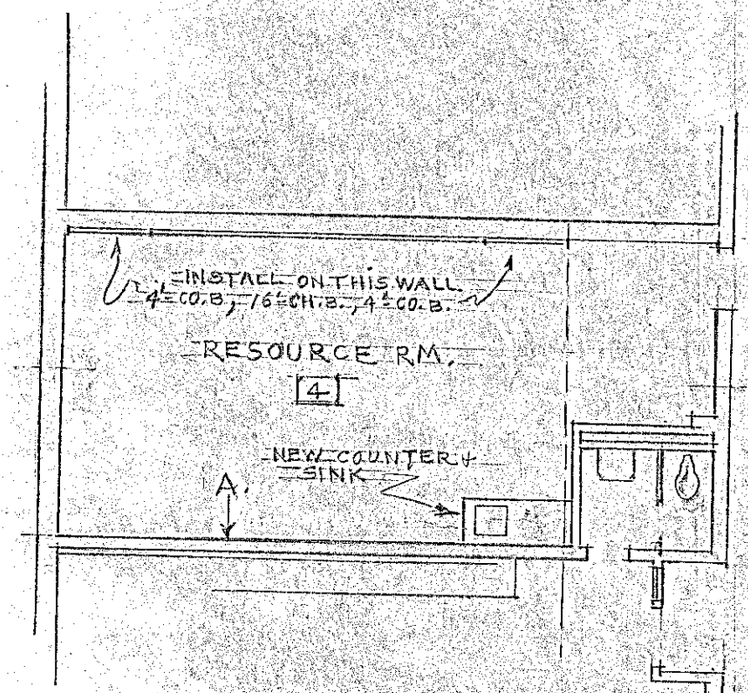

FLOOR PLAN

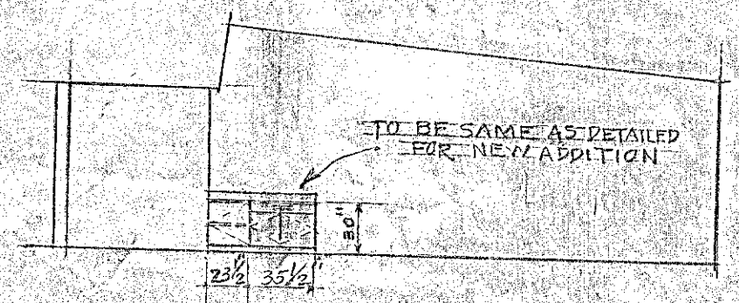

ELEVATION "A"

DWG. SHOWING CABINET WITH SINK ADDED + CORK + CHALK BD. RELOCATED IN RESOURCE RM.

ADDITION + ALTERATION
SHELTER ROCK ELEMENTARY SCHOOL
DANBURY, CONN.

FRANK A. LACAVA
ARCHITECT
DANBURY, CONN.

SCALE 1/8" = 1'-0"		DATE 3-2-73
REVISION		DWG. NO.