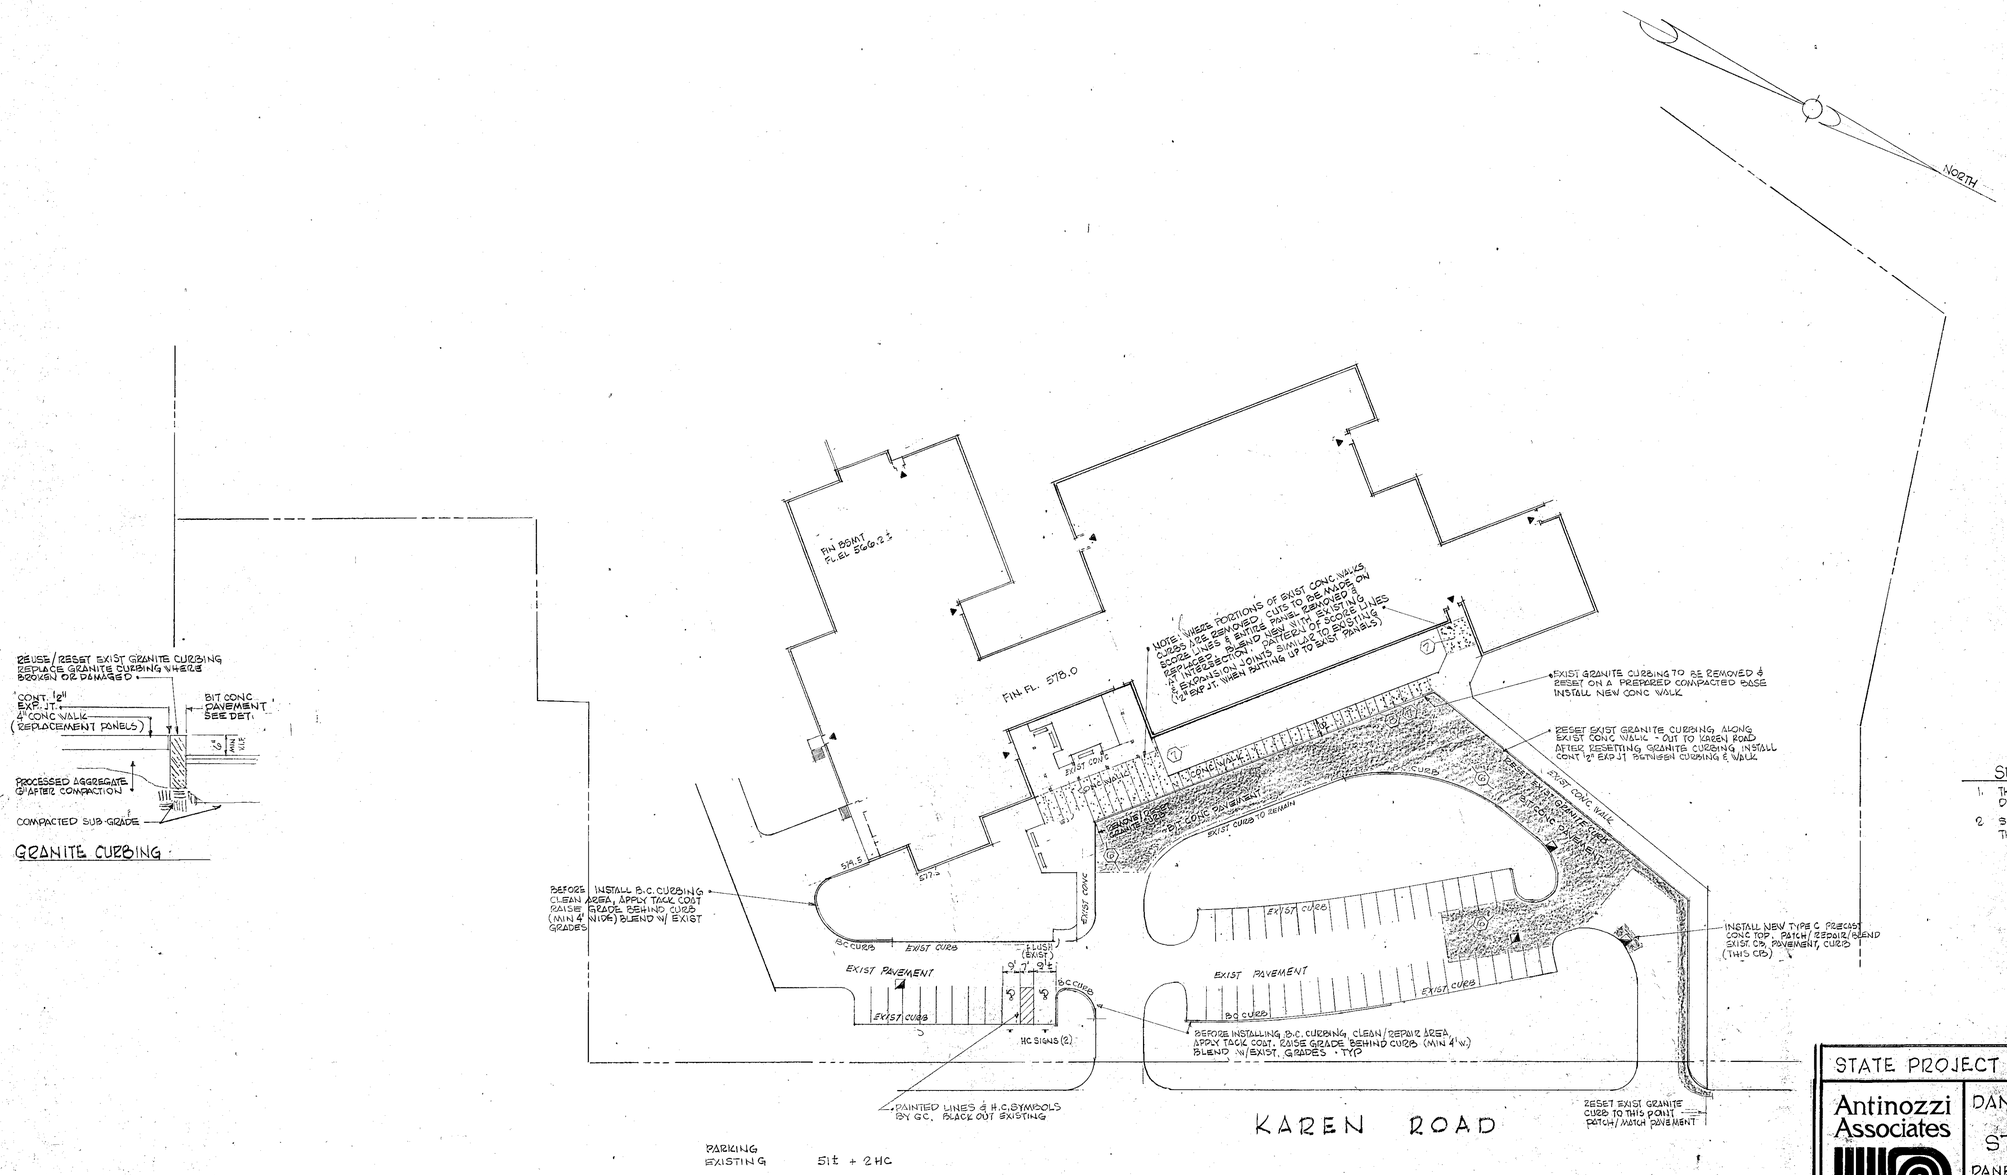

GRANITE CURBING

SUPPLEMENTAL GENERAL NOTES

1. THIS DRAWING TO BE USED IN CONJUNCTION W/ SITE DETAIL DRAWING FOR NOTES & DETAILS DWG A-04.2
2. SUPPLEMENTAL NOTES & DETAILS ON THIS DRAWING REFER TO THIS PROJECT ONLY.

ALL INFORMATION REGARDING EXISTING BUILDING LAYOUT WAS TAKEN FROM PLANS BY CARLIN-POZZI-CHIN ARCHITECTS, NEW HAVEN, CT DATED JUNE '85

ADDITIONAL INFORMATION WAS ALSO COMPILED FROM SITE OBSERVATIONS BY ANTINOZZI ASSOCIATES, ARCHITECTS, FEBRUARY 1991

STATE PROJECT # 034-89-118-A

Antinozzi Associates Architects
4021 Main Street
Stratford, Connecticut

DANBURY SCHOOLS REORGANIZATION
CITY OF DANBURY
STADLEY ROUGH ELEMENTARY
DANBURY, CONNECTICUT

SITE PLAN

A 1.1

CHECKED BY	SCALE 1" = 40'-0"	DATE: MAY 8, 1991	JOB NO. 9012

© ANTINOZZI ASSOCIATES P.C. 1991