GENERAL NOTE:

ALL FLUORESCENT FIXTURES TO BE TYPE "A" UNLESS NOTED OTHERWISE.

CLOCK & SOUND SYSTEM RISER DIAGRAM

NOT TO SCALE

NOTE: MIN. SIZE WIRE TO BE #12 - BELDEN CABLE TO BE USED FOR SOUND SYSTEM 8772 - 3 COND. 8762 - 2 COND. - 3/4" MIN. SIZE CONDUIT.

SPEAKER
CLOCK
SC - SIMPLEX CLASSROOM PANEL - SEE SPEC. & SYMBOL LIST

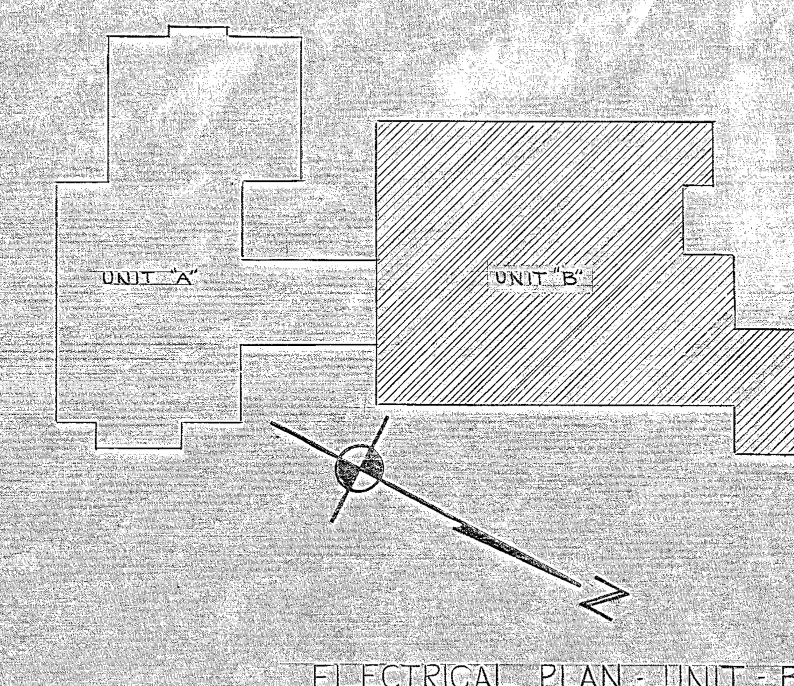

ELECTRICAL PLAN - UNIT - B

STADLEY ROUGH ELEMENTARY SCHOOL
DANBURY CONN.

FRANK A. LACAVA
ARCHITECT
DANBURY, CONN.

SCALE 1/8" = 1'-0"	DATE OCTOBER 8, 69
REVISION	DWG. NO. 6903
	E-2

23