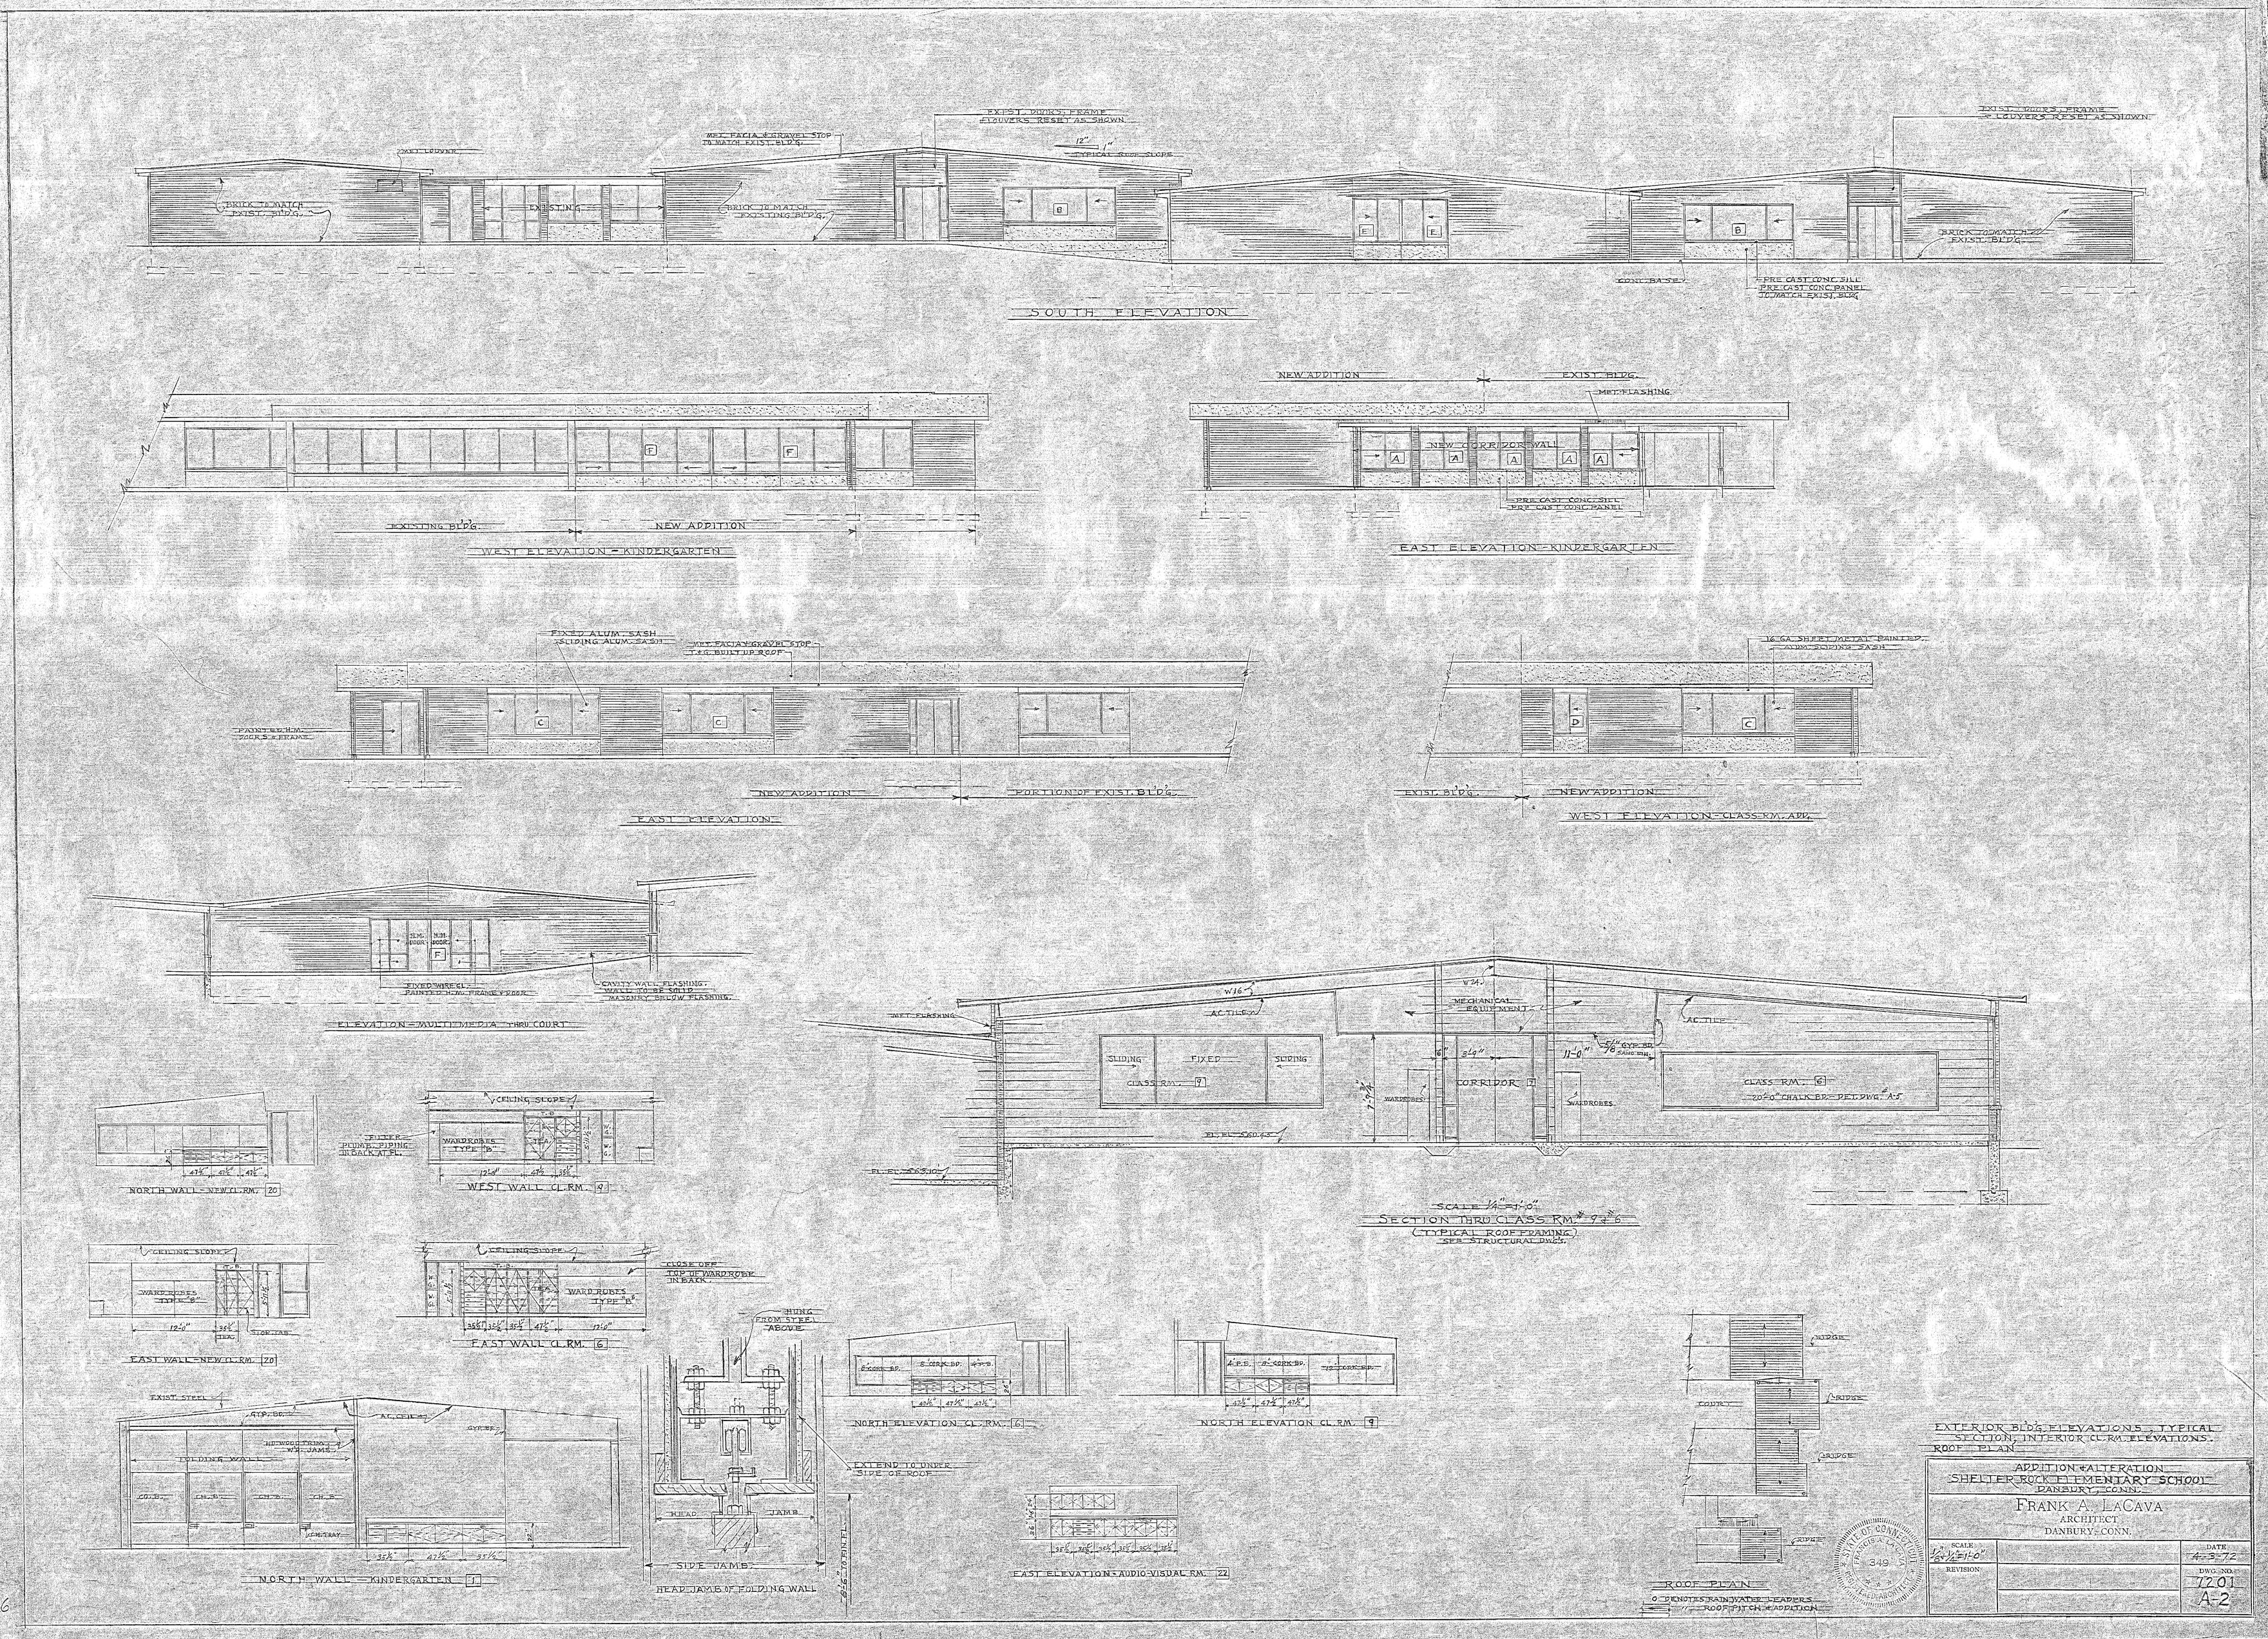
SOUTH ELEVATION
WEST ELEVATION - KINDERGARTEN
EAST ELEVATION - KINDERGARTEN
EAST ELEVATION
WEST ELEVATION - CLASS RM. ADD.
ELEVATION - MULTI MEDIA THRU COURT
NORTH WALL - NEW CL. RM. 20
WEST WALL CL. RM. 9
EAST WALL - NEW CL. RM. 20
EAST WALL CL. RM. 6
NORTH WALL - KINDERGARTEN 1
HEAD JAMB OF FOLDING WALL
NORTH ELEVATION CL. RM. 6
NORTH ELEVATION CL. RM. 9
EAST ELEVATION - AUDIO VISUAL RM. 22
SECTION THRU CLASS RM. 9 & 6
(TYPICAL ROOF FRAMING)
SEE STRUCTURAL DWG'S.
ROOF PLAN
EXTERIOR BLDG. ELEVATIONS, TYPICAL SECTION, INTERIOR CL. RM. ELEVATIONS.
ROOF PLAN
ADDITION & ALTERATION
SHELTER ROCK ELEMENTARY SCHOOL
DANBURY, CONN.
FRANK A. LACAVA
ARCHITECT
DANBURY, CONN.
SCALE 1/8" & 1/4" = 1'-0"
REVISION
DATE 4-3-72
DWG. NO. 7201
A-2
STATE OF CONNECTICUT
FRANCIS A. LACAVA
349
REGISTERED ARCHITECT