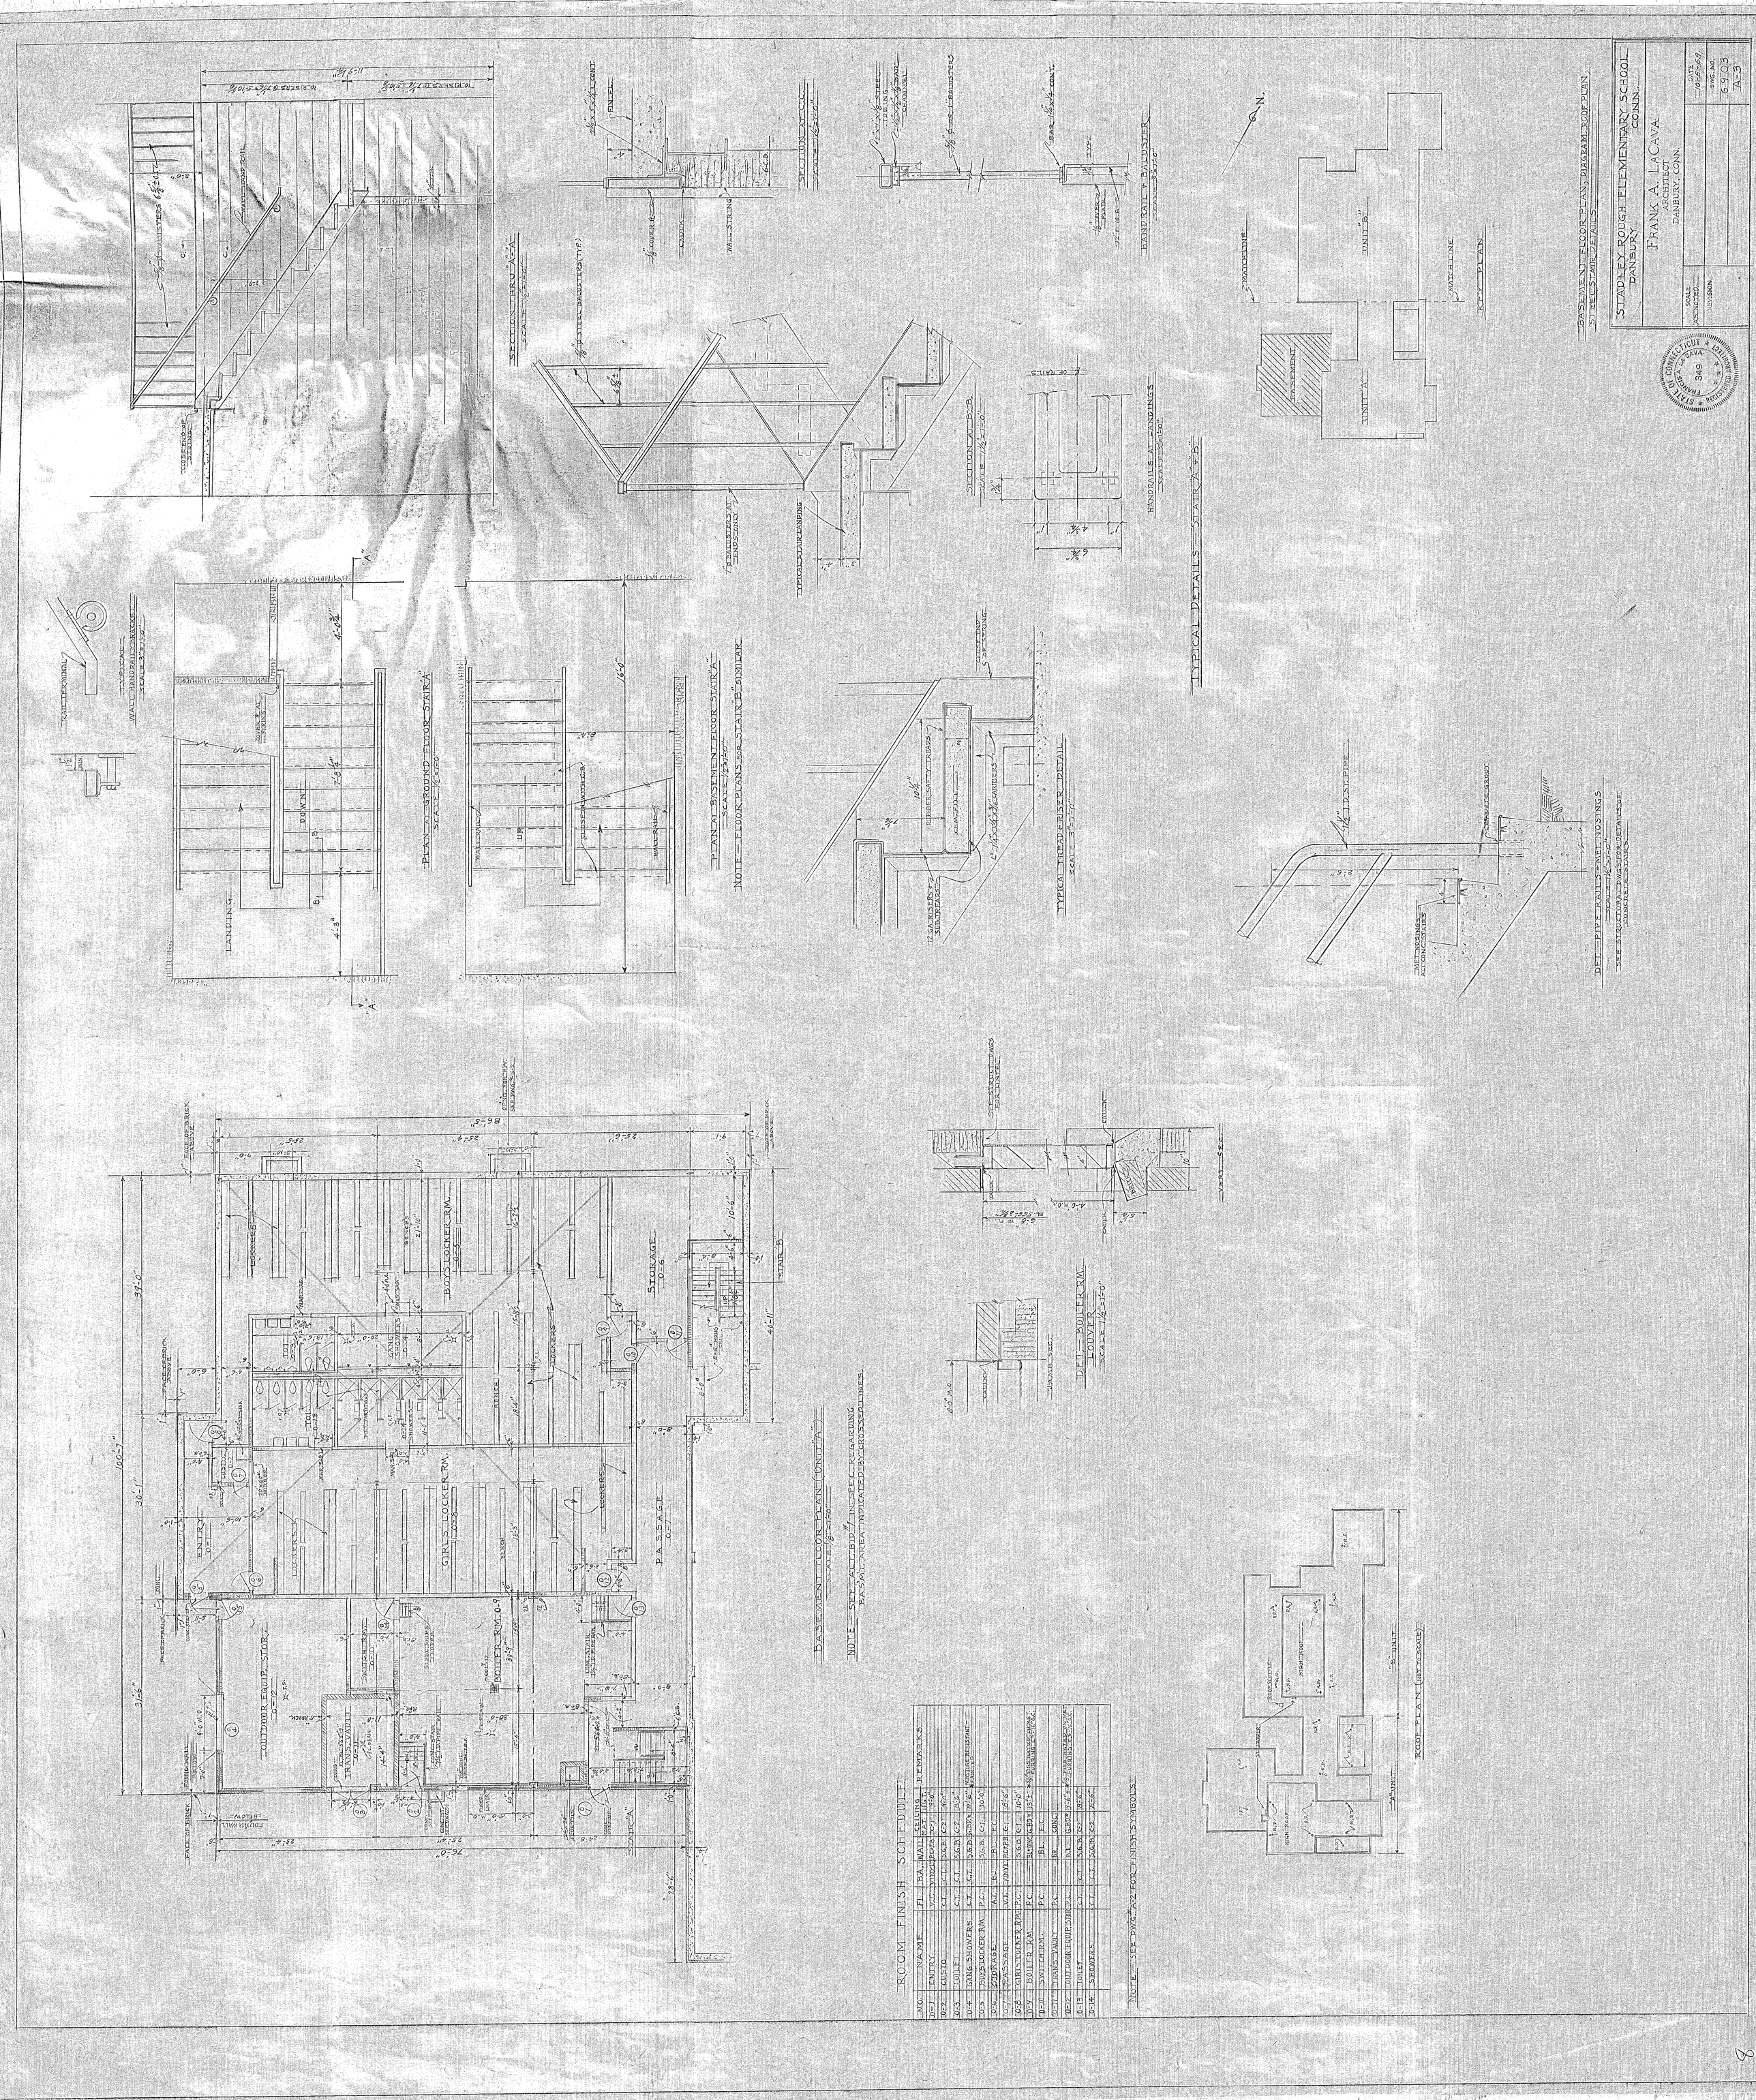
STADLEY ROUGH ELEMENTARY SCHOOL
DANBURY, CONN.
FRANK A. LACAVA
ARCHITECT
DANBURY, CONN.
BASEMENT FLOOR PLAN, DIAGRAM ROOF PLAN, STEEL STAIR DETAILS
KEY PLAN
UNIT "A"
UNIT "B"
BASEMENT
TYPICAL DETAILS — STAIR "A" & "B"
HANDRAIL & BALUSTER
SECTION AT C.C.
SECTION AT B.B.
HANDRAILS AT LANDINGS
TYPICAL STAIR LANDING
PLAN AT GROUND FLOOR STAIR "A"
PLAN AT BASEMENT FLOOR STAIR "A"
NOTE — FLOOR PLANS FOR STAIR "B" SIMILAR
TYPICAL TREAD & RISER DETAIL
DET. PIPE RAILS & MET. NOSINGS
DET. BOILER RM. LOUVER
BASEMENT FLOOR PLAN (UNIT "A")
NOTE — SEE ALT. BID #1 IN SPEC. REGARDING BASMT. AREA INDICATED BY CROSSED LINES.
ROOM FINISH SCHEDULE
NOTE — SEE DWG. #A-2 FOR FINISH SYMBOLS
ROOF PLAN (NOT TO SCALE)
STATE OF CONNECTICUT
FRANK A. LACAVA
349
REGISTERED ARCHITECT
DATE 10-8-69
DWG. NO. 6903
A-3