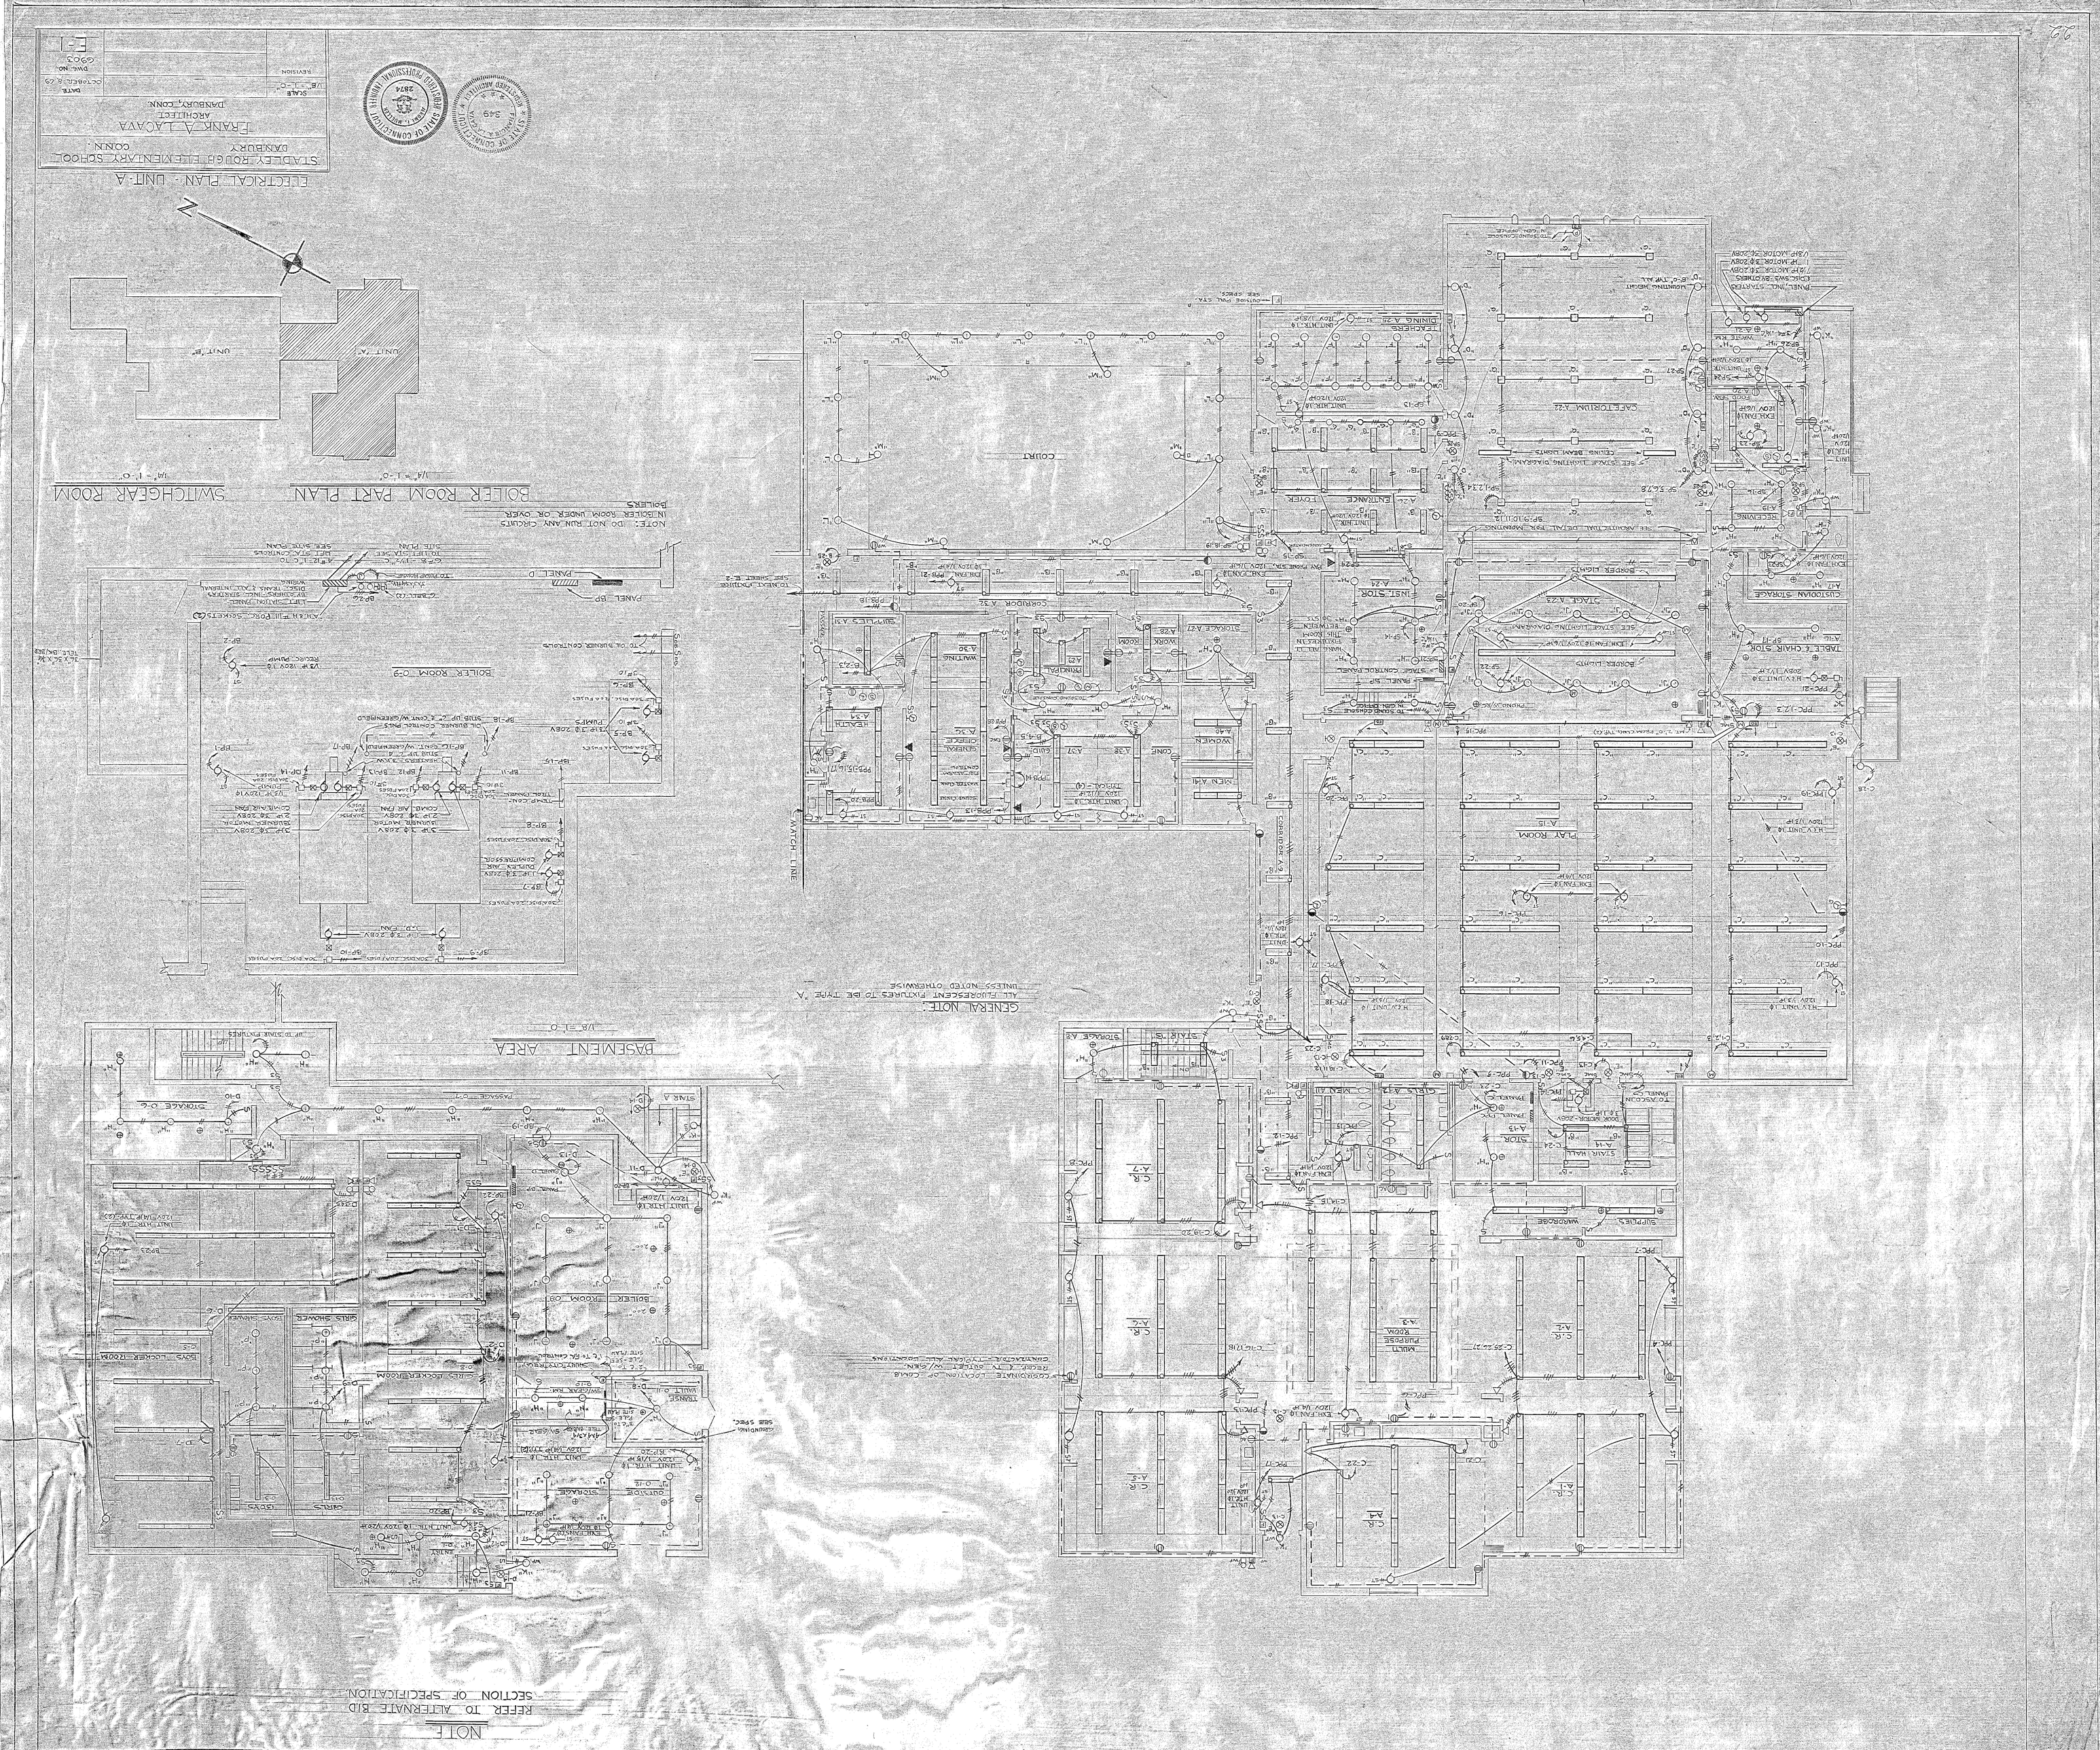

ELECTRICAL PLAN - UNIT-A
STADLEY ROUGH ELEMENTARY SCHOOL
DANBURY CONN.
FRANK A. LACAVA
ARCHITECT
DANBURY, CONN.
SCALE
1/8" = 1'-0"
DATE
OCTOBER 8, 69
DWG. NO.
G903
E-1
REVISION
BOILER ROOM PART PLAN
1/4" = 1'-0"
SWITCHGEAR ROOM
1/4" = 1'-0"
NOTE: DO NOT RUN ANY CIRCUITS IN BOILER ROOM UNDER OR OVER BOILERS
BOILER ROOM C-9
BASEMENT AREA
1/8" = 1'-0"
GENERAL NOTE:
ALL FLUORESCENT FIXTURES TO BE TYPE "A" UNLESS NOTED OTHERWISE
COURT
CAFETORIUM A-22
CORRIDOR A-32
PLAY ROOM
MATCH LINE
NOTE
REFER TO ALTERNATE BID SECTION OF SPECIFICATION