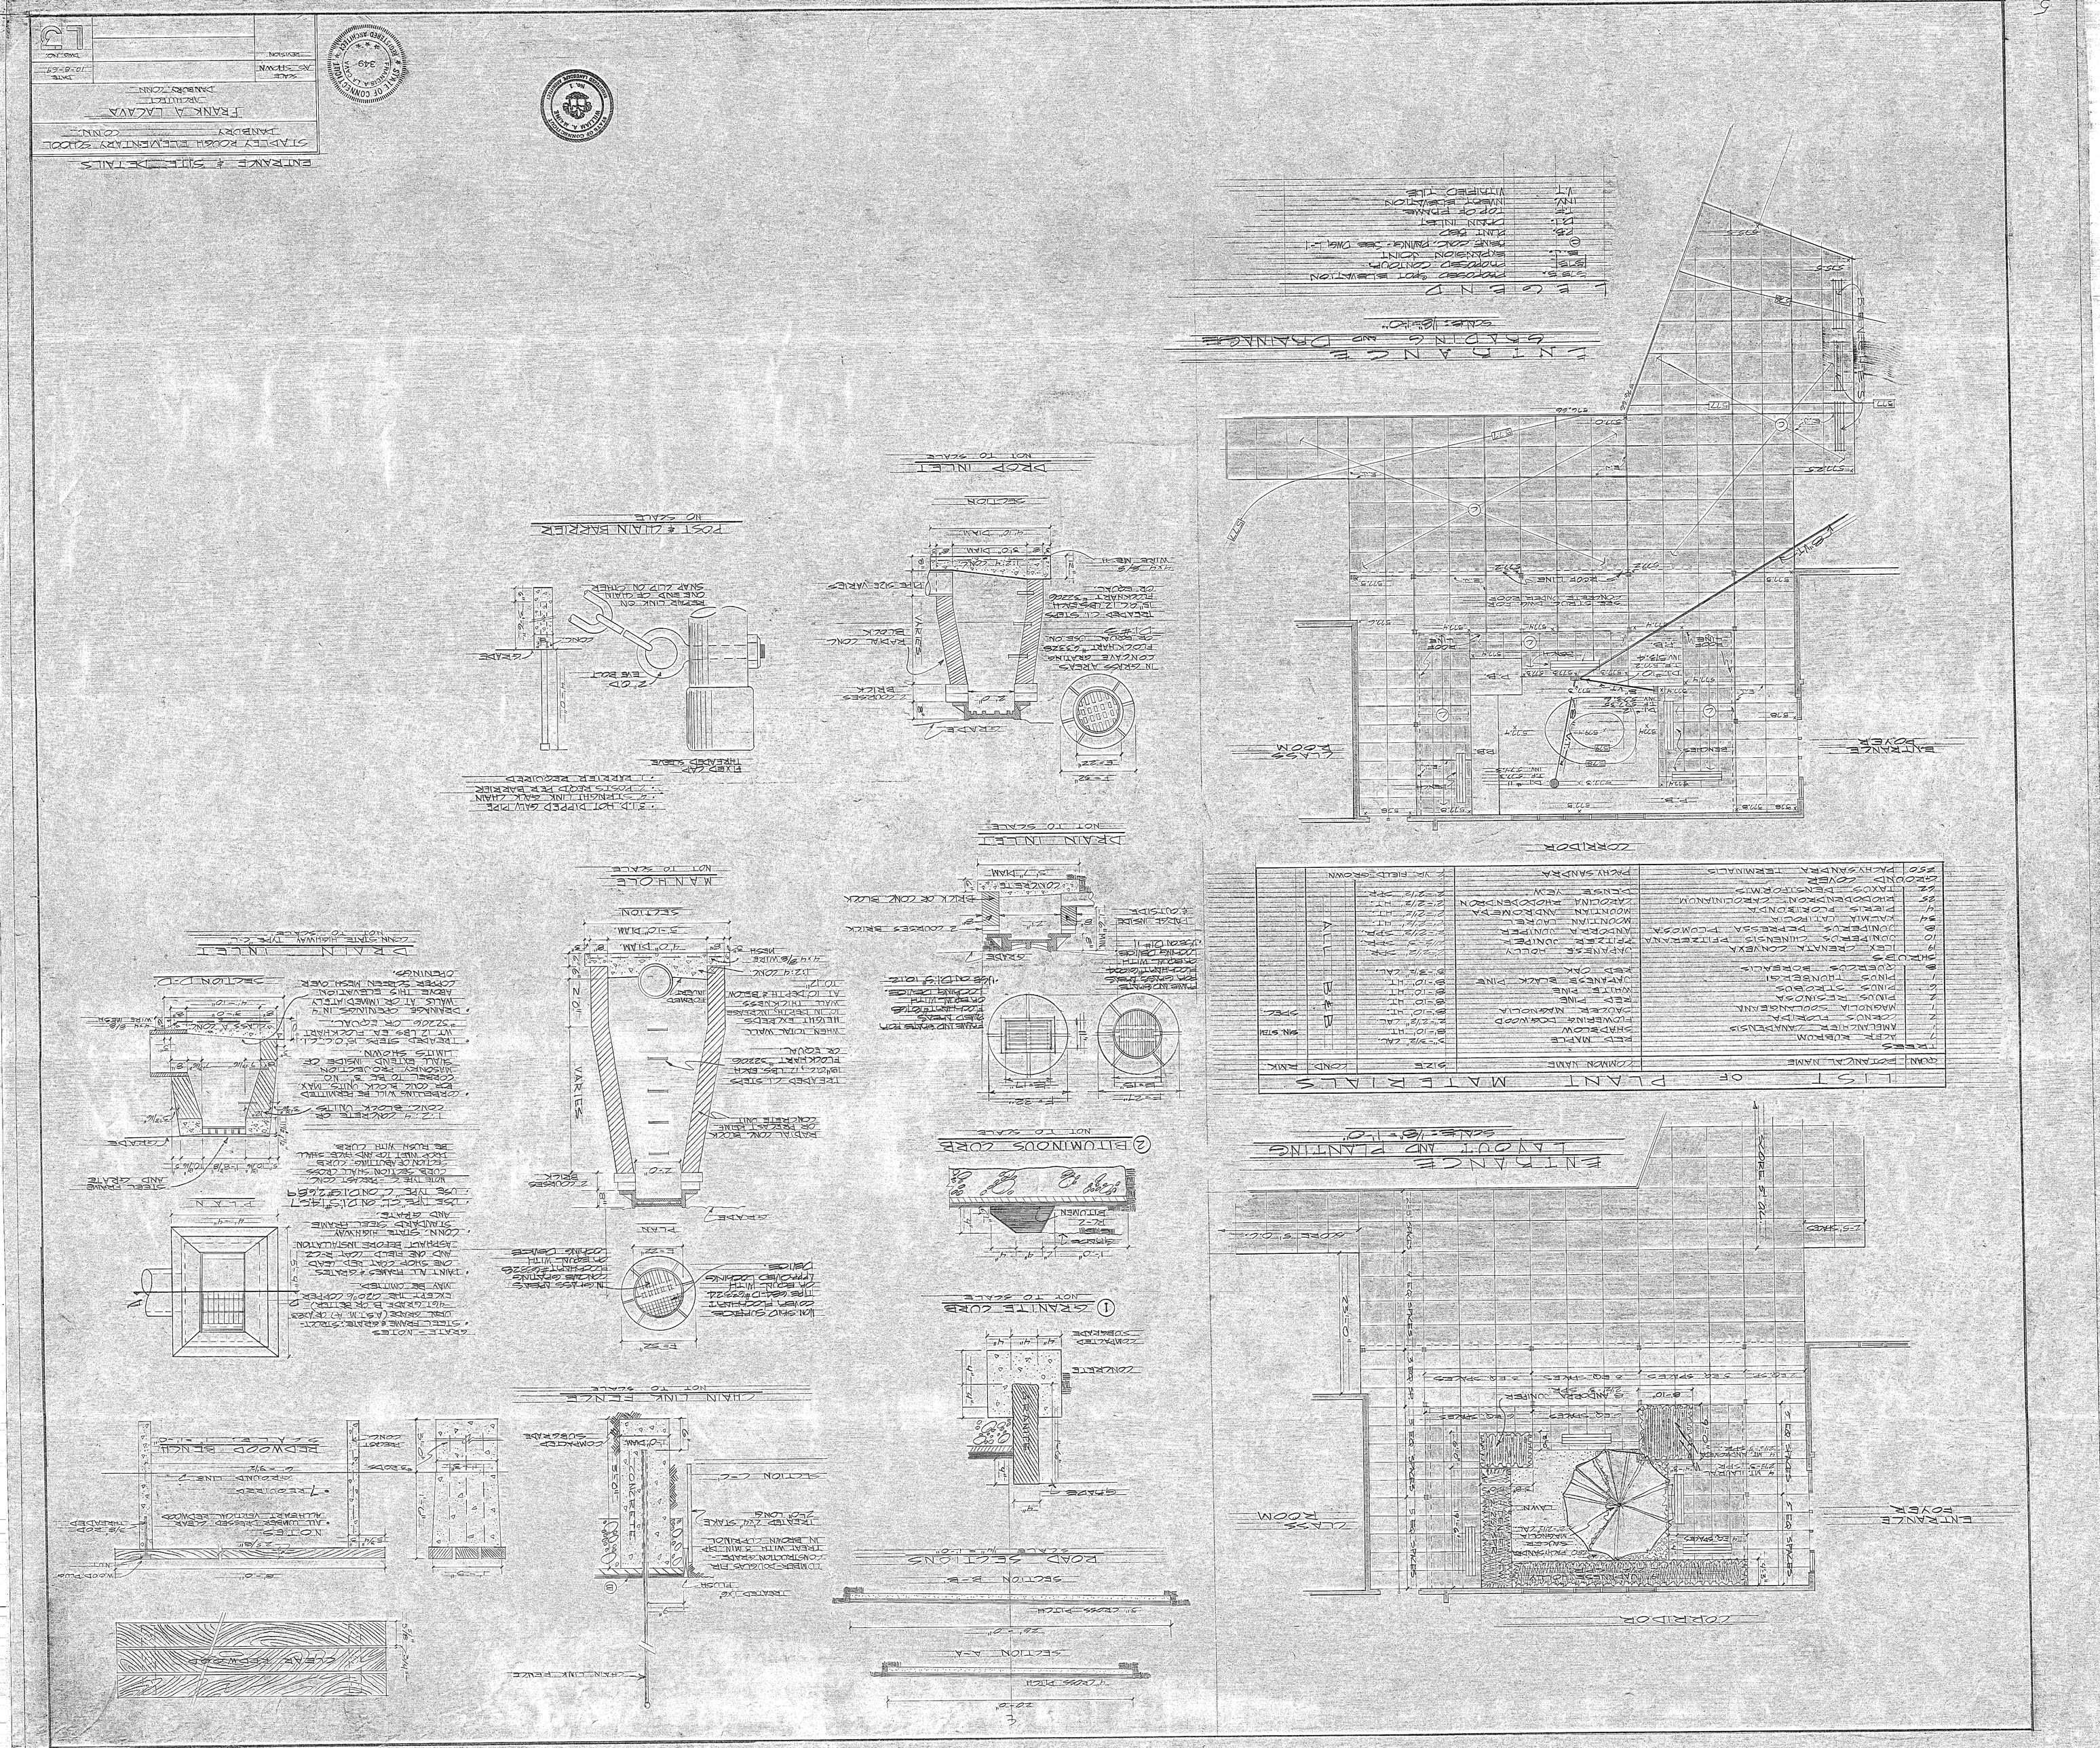

ENTRANCE & SITE DETAILS
STAPLEY ROUGH ELEMENTARY SCHOOL
DANBURY CONN.
FRANK A. LACAVA
ARCHITECT
DANBURY, CONN.
SCALE AS SHOWN
DATE 10-8-69
DWG. NO. L3
STATE OF CONNECTICUT
FRANK A. LACAVA
349
REGISTERED ARCHITECT
STATE OF CONNECTICUT
WILLIAM A. MAINE
No. 1
LEGEND
PROPOSED SPOT ELEVATION
PROPOSED CONTOUR
EXPANSION JOINT
BENT CONC. PAVING - SEE DWG. L-1
PLANT BED
DRAIN INLET
TOP OF FRAME
INVERT ELEVATION
VITRIFIED TILE
ENTRANCE GRADING AND DRAINAGE
SCALE: 1/8"=1'-0"
LIST OF PLANT MATERIALS
QUAN. | BOTANICAL NAME | COMMON NAME | SIZE | COND. | RMK.
TREES
1 ACER RUBRUM RED MAPLE 3"-3 1/2" CAL.
1 AMELANCHIER CANADENSIS SHADBLOW 8"-10" HT.
2 CORNUS FLORIDA FLOWERING DOGWOOD 2"-2 1/2" CAL.
1 MAGNOLIA SOULANGEANA SAUCER MAGNOLIA 8"-10" HT.
2 PINUS RESINOSA RED PINE 8"-10" HT.
6 PINUS STROBUS WHITE PINE 8"-10" HT.
1 PINUS THUNBERGI JAPANESE BLACK PINE 8"-10" HT.
8 QUERCUS BOREALIS RED OAK 3"-3 1/2" CAL.
SHRUBS
19 ILEX CRENATA CONVEXA JAPANESE HOLLY 2"-2 1/2" SPR.
10 JUNIPERUS CHINENSIS PFITZERANA PFITZER JUNIPER 2"-2 1/2" SPR.
8 JUNIPERUS DEPRESSA PLUMOSA ANDORRA JUNIPER 2"-2 1/2" HT.
34 KALMIA CATIFOLIA MOUNTAIN LAUREL 2"-2 1/2" HT.
4 PIERIS FLORIBUNDA MOUNTAIN ANDROMEDA 2"-2 1/2" HT.
25 RHODODENDRON CAROLINIANUM CAROLINA RHODODENDRON 2"-2 1/2" HT.
62 TAXUS DENSIFORMIS DENSE YEW 2"-2 1/2" SPR.
GROUND COVER
250 PACHYSANDRA TERMINALIS PACHYSANDRA 2 YR. FIELD GROWN
ALL B&B
CORRIDOR
CLASS ROOM
BATTRANCE POYER
ENTRANCE LAYOUT AND PLANTING
SCALE: 1/8"=1'-0"
ENTRANCE POYER
CLASS ROOM
CORRIDOR
DROP INLET
NOT TO SCALE
SECTION
POST & CHAIN BARRIER
NO SCALE
DRAIN INLET
NOT TO SCALE
MANHOLE
NOT TO SCALE
DRAIN INLET
CONN. STATE HIGHWAY TYPE "C-1"
NOT TO SCALE
SECTION D-D
BITUMINOUS CURB
NOT TO SCALE
GRANITE CURB
NOT TO SCALE
CHAIN LINK FENCE
NOT TO SCALE
ROAD SECTIONS
SCALE 1/4"=1'-0"
SECTION B-B
SECTION A-A
REDWOOD BENCH
SCALE 1"=1'-0"
CLEAR REDWOOD