PLUMBING SYMBOLS

- SOIL OR WASTE ABOVE GRADE
- SOIL OR WASTE BELOW GRADE
- FIXTURE VENT
- COLD WATER PIPING
- HOT WATER PIPING (120°F)
- H.W. RECIRC. PIPING (120°F)
- S — STORM LINE
- DRAIN VALVE
- GATE VALVE
- CHECK VALVE
- UNION
- P — P-TRAP
- PIPE ANCHOR
- CLEANOUT
- A — LETTER IN SQUARE REFERS TO PLMB'G FIX. SCHEDULE
- FD — FLOOR DRAIN
- SC — SILLCOCK
- AP — ACCESS PANEL
- AD — AREA DRAIN
- VTR — VENT THRU ROOF
- BALANCING COCK

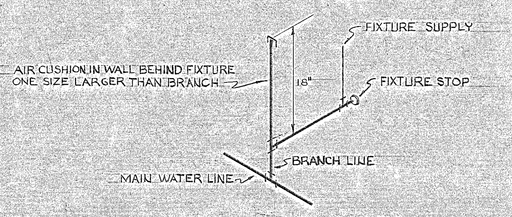

TYPICAL INDIVIDUAL FIXTURE SUPPLY PIPING

NO SCALE

PLUMBING FIXTURE SCHEDULE

KEY	FIXTURE	SYMBOL	WASTE	VENT	C.W.	H.W.	SPECIFICATION
A	WATER CLOSET	W.C.	4"	2"	1"	—	KOHLER "PENRYN" #K-4282-ET, SLOAN ROYAL 116FYV FLUSH VALVE OLSONITE #95 SEAT (BLACK) SS CHECK HINGES
B	WATER CLOSET	W.C.	4"	2"	1"	—	KOHLER "JUVENILE" #K-4310-ET SLOAN ROYAL 110 FYV FLUSH VALVE OLSONITE #95 SEAT (BLACK) SS CHECK HINGES
C	URINAL	UR	3"	2"	3/4"	—	KOHLER "BARDON" #K-4982-T WADE #451 CARRIER SLOAN ROYAL #195 YV FLUSH VALVE
D	LAVATORY	LAV.	1½"	1½"	½"	½"	KOHLER "HUDSON" #K-2851 20X18 K-7400 CENTRA FAUCET K-7606 SUPPLIES 4 STOPS, N.Y. REG P-TRAP 50AP DISP (AM. DISP) LAWDON #80 WALL HANGERS
E	DRINKING FOUNTAIN	D.F.	1½"	1½"	½"	½"	KOHLER "MILLBROOK" #K-5264-A VIT. CHINA K-8929 SUPPLY N.Y. REG P-TRAP WADE W-531-BB WALL HANGER
F	ELECTRIC WATER COOLER	E.W.C.	1½"	1½"	½"	½"	SUNROC #50-18C WALL HUNG AIR COOLED, 1.5 GPH @ 80°F INLET WATER, 90°F ROOM TEMP. ¼ HP 110/1/60 COMPR. S.S. & VINYL CABINET
G	SINK	SINK	1½"	1½"	½"	½"	JUST MODEL # SL-2217-A-GR 18GA TYPE 302-18-8 STAINLESS STEEL W/GRIP RIM (SELF RIM) FEATURE 4 FAUCET HOLES, STRAINER W/TAILPIECE, SUPPLIES W/STOPS
H	SINK	SINK	1½"	1½"	½"	½"	SAME AS ABOVE G, EXCEPT WITH 835 CUP STRAINER & TLPC.
I	SINK	SINK	1½"	1½"	½"	½"	JUST MODEL # SL-2225-A-GR 18GA TYPE 302-18-8 STAINLESS STEEL WITH GRIP RIM (SELF RIM) FEATURE, 4 FAUCET HOLES, 835 STRAINER & TLPC, SUPPLIES W/STOPS
J	SINK & DRINKING FOUNTAIN	SINK D.F.	(2) 1½"	1½"	½"	½"	JUST MODEL # DCR-1735-A-GR 18GA TYPE 302-18-8 STAINLESS STEEL, 4 FAUCET, 1885 BUBBLER, 835 STRAINER & 815 PS STRAINER, SUPPLIES W/STOPS.
K	SERVICE SINK	S.S.	3"	2"	¾"	¾"	KOHLER "BANNON" #K-7616-7, 24x20 ENAM. C.I. WITH #K-8956 RIM GUARD, K-9505 SUPPLIES, K-6673 STRAINER TRAP STANDARD & WALL HANGERS
L	FLOOR SINK	FS.	3"	2"	¾"	¾"	KOHLER #8904 SUPPLIES, 2 CP BRASS W/PAIL HOOK, THREADED OUTLET & TOP BRACE, LOOSE LEV. STOPS & VAC. BREAKER, RECEPTOR 15" SQ. G.C., PIPED BY PLMBR.
M	ELECTRIC WATER COOLER	E.W.C.	1½"	1½"	½"	—	WESTINGHOUSE #WLC08GV WALL MOUNTED VINYL FRONT 7.6 GPH @ STD. ARI CONDITIONS, ¼ H.P. 110/1/60 COMP. MOTOR, AIR COOLED CONDENSER
N	ELECTRIC WATER COOLER	E.W.C.	1½"	1½"	½"	—	WESTINGHOUSE #WEC14GV, WALL MTD., VINYL FRONT, 13.5 GPH @ STD. ARI COND. ¼ HP COMP. MOTOR, AIR COOLED COND. #C54145 REMOTE FOUNTAIN AT LEFT
O	SHOWER FITTING	S.F.			½"	½"	SYMMONS #4-500-CX CONCEALED VALVE, INTEGRAL STOPS SYMMONS #4-151-3 SHOWER HEAD 3 GPM FLO. RESTRICTOR REVERSED WAVESHAVER #1560 FOR BACK TO BACK INSTALLATION
P	THERMOSTATIC WATER CONTROLLER	T.W.C.			1"	1"	SYMMONS #7-350-C WALL MTD. COMPLETE WITH VAC. CONTROLS, DIAL THERMOMETER, ALL EXPOSED PARTS CHROME PLATED, REMOVABLE BLACK LUCITE PANEL, BRASS PIPE & FITTINGS TO UNIT OF CABINET 16GA. SS BODY 12GA. DOOR & FRAME WITH LOCK
Q	SHOWER HEAD	S.H.					SYMMONS #A-262-3 W/3.0 GPM FLOW RESTRICTOR, VANDAL-PROOF W/#4-429 HEAD BRACKET MOUNTED 5'-1/4" A.F.F. ALSO #020 VAC. CONTROL / SHUT-OFF "EA." HEAD

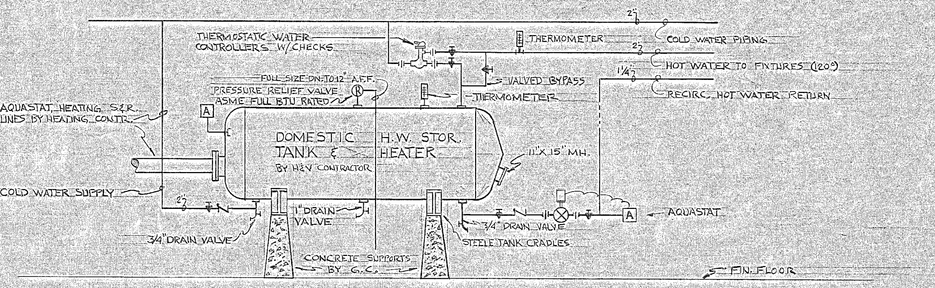

DOMESTIC HOT WATER STORAGE TANK PIPING DIAGRAM

NO SCALE

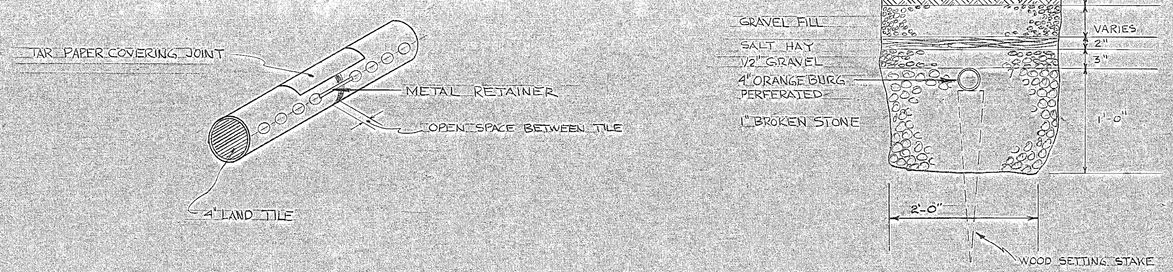

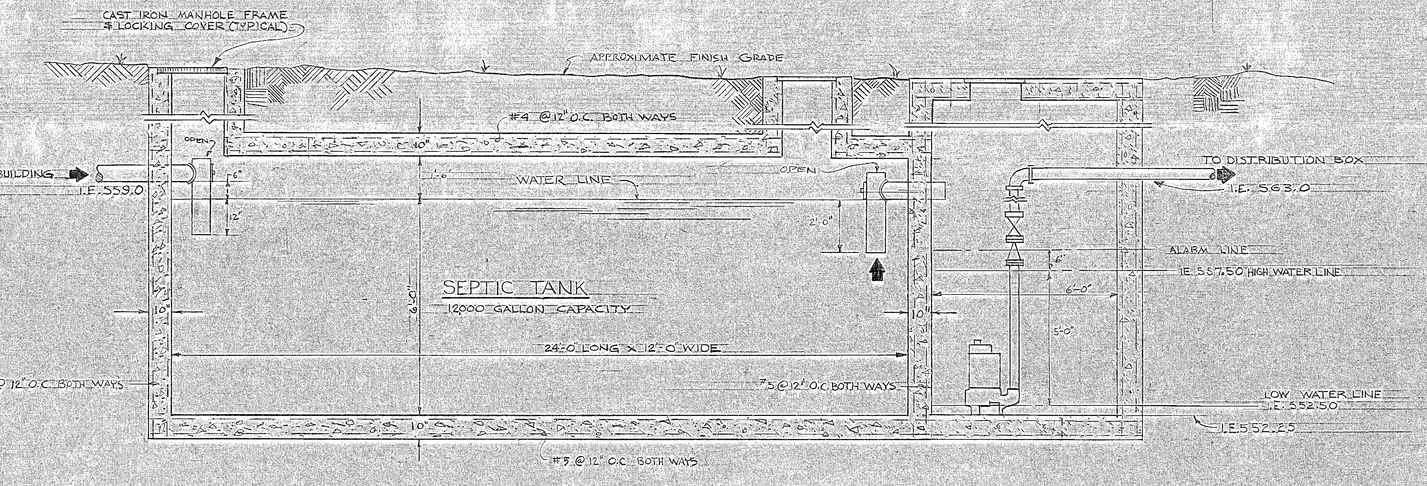

DRAINAGE TILE COVERING

NO SCALE

TILE TRENCH DETAIL

NO SCALE

SECTION THRU SEPTIC TANK

NO SCALE

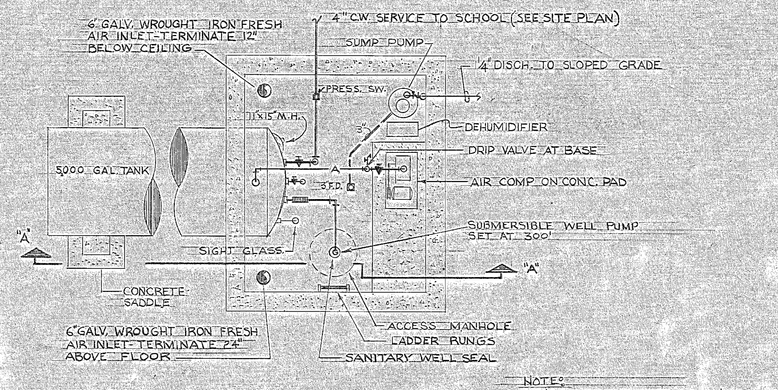

PLUMBING PLAN

NOTES:
INSULATE ALL PIPING IN WELL HOUSE SAME AS PIPING WITHIN BLDG.

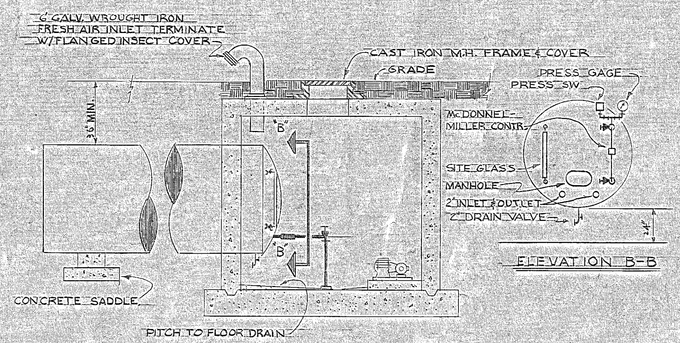

SECTION A–A

ELEVATION B–B

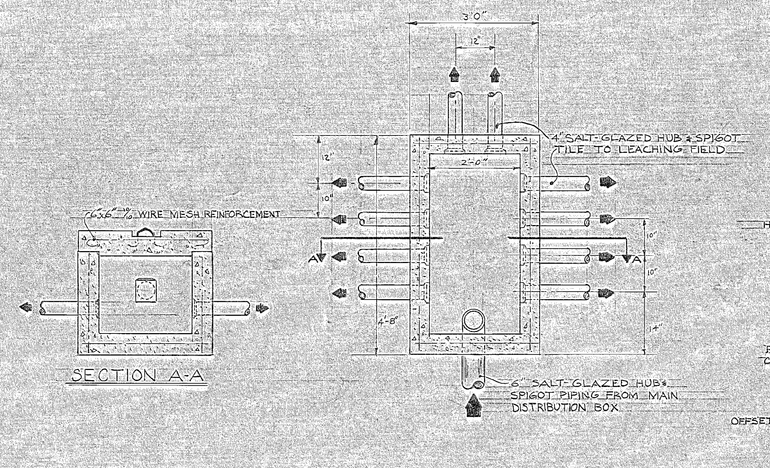

SECTION A-A

DISTRIBUTION BOX DETAILS

NOT TO SCALE

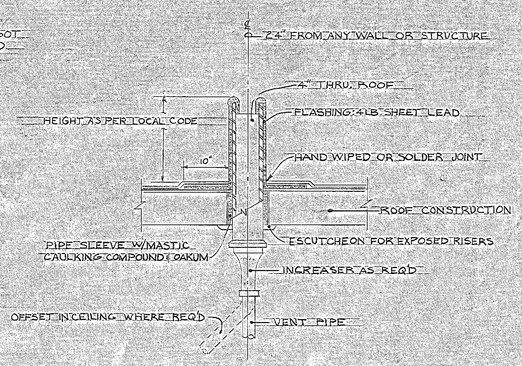

TYPICAL VENT STACK ROOF TERMINAL

NO SCALE

PUMP HOUSE DETAILS

SCALE 1/4"=1'-0"

PLUMBING DETAILS

STADLEY ROUGH ELEMENTARY SCHOOL
DANBURY CONN.

FRANK A. LACAVA
ARCHITECT
DANBURY, CONN.

SCALE	DATE
AS NOTED	OCT. 8, 1969
REVISION	DWG. NO. P-3

STATE OF CONNECTICUT FRANCIS A. LACAVA 349 REGISTERED ARCHITECT

STATE OF CONNECTICUT ARNOLD T. MUSTER 2874 REGISTERED PROFESSIONAL ENGINEER