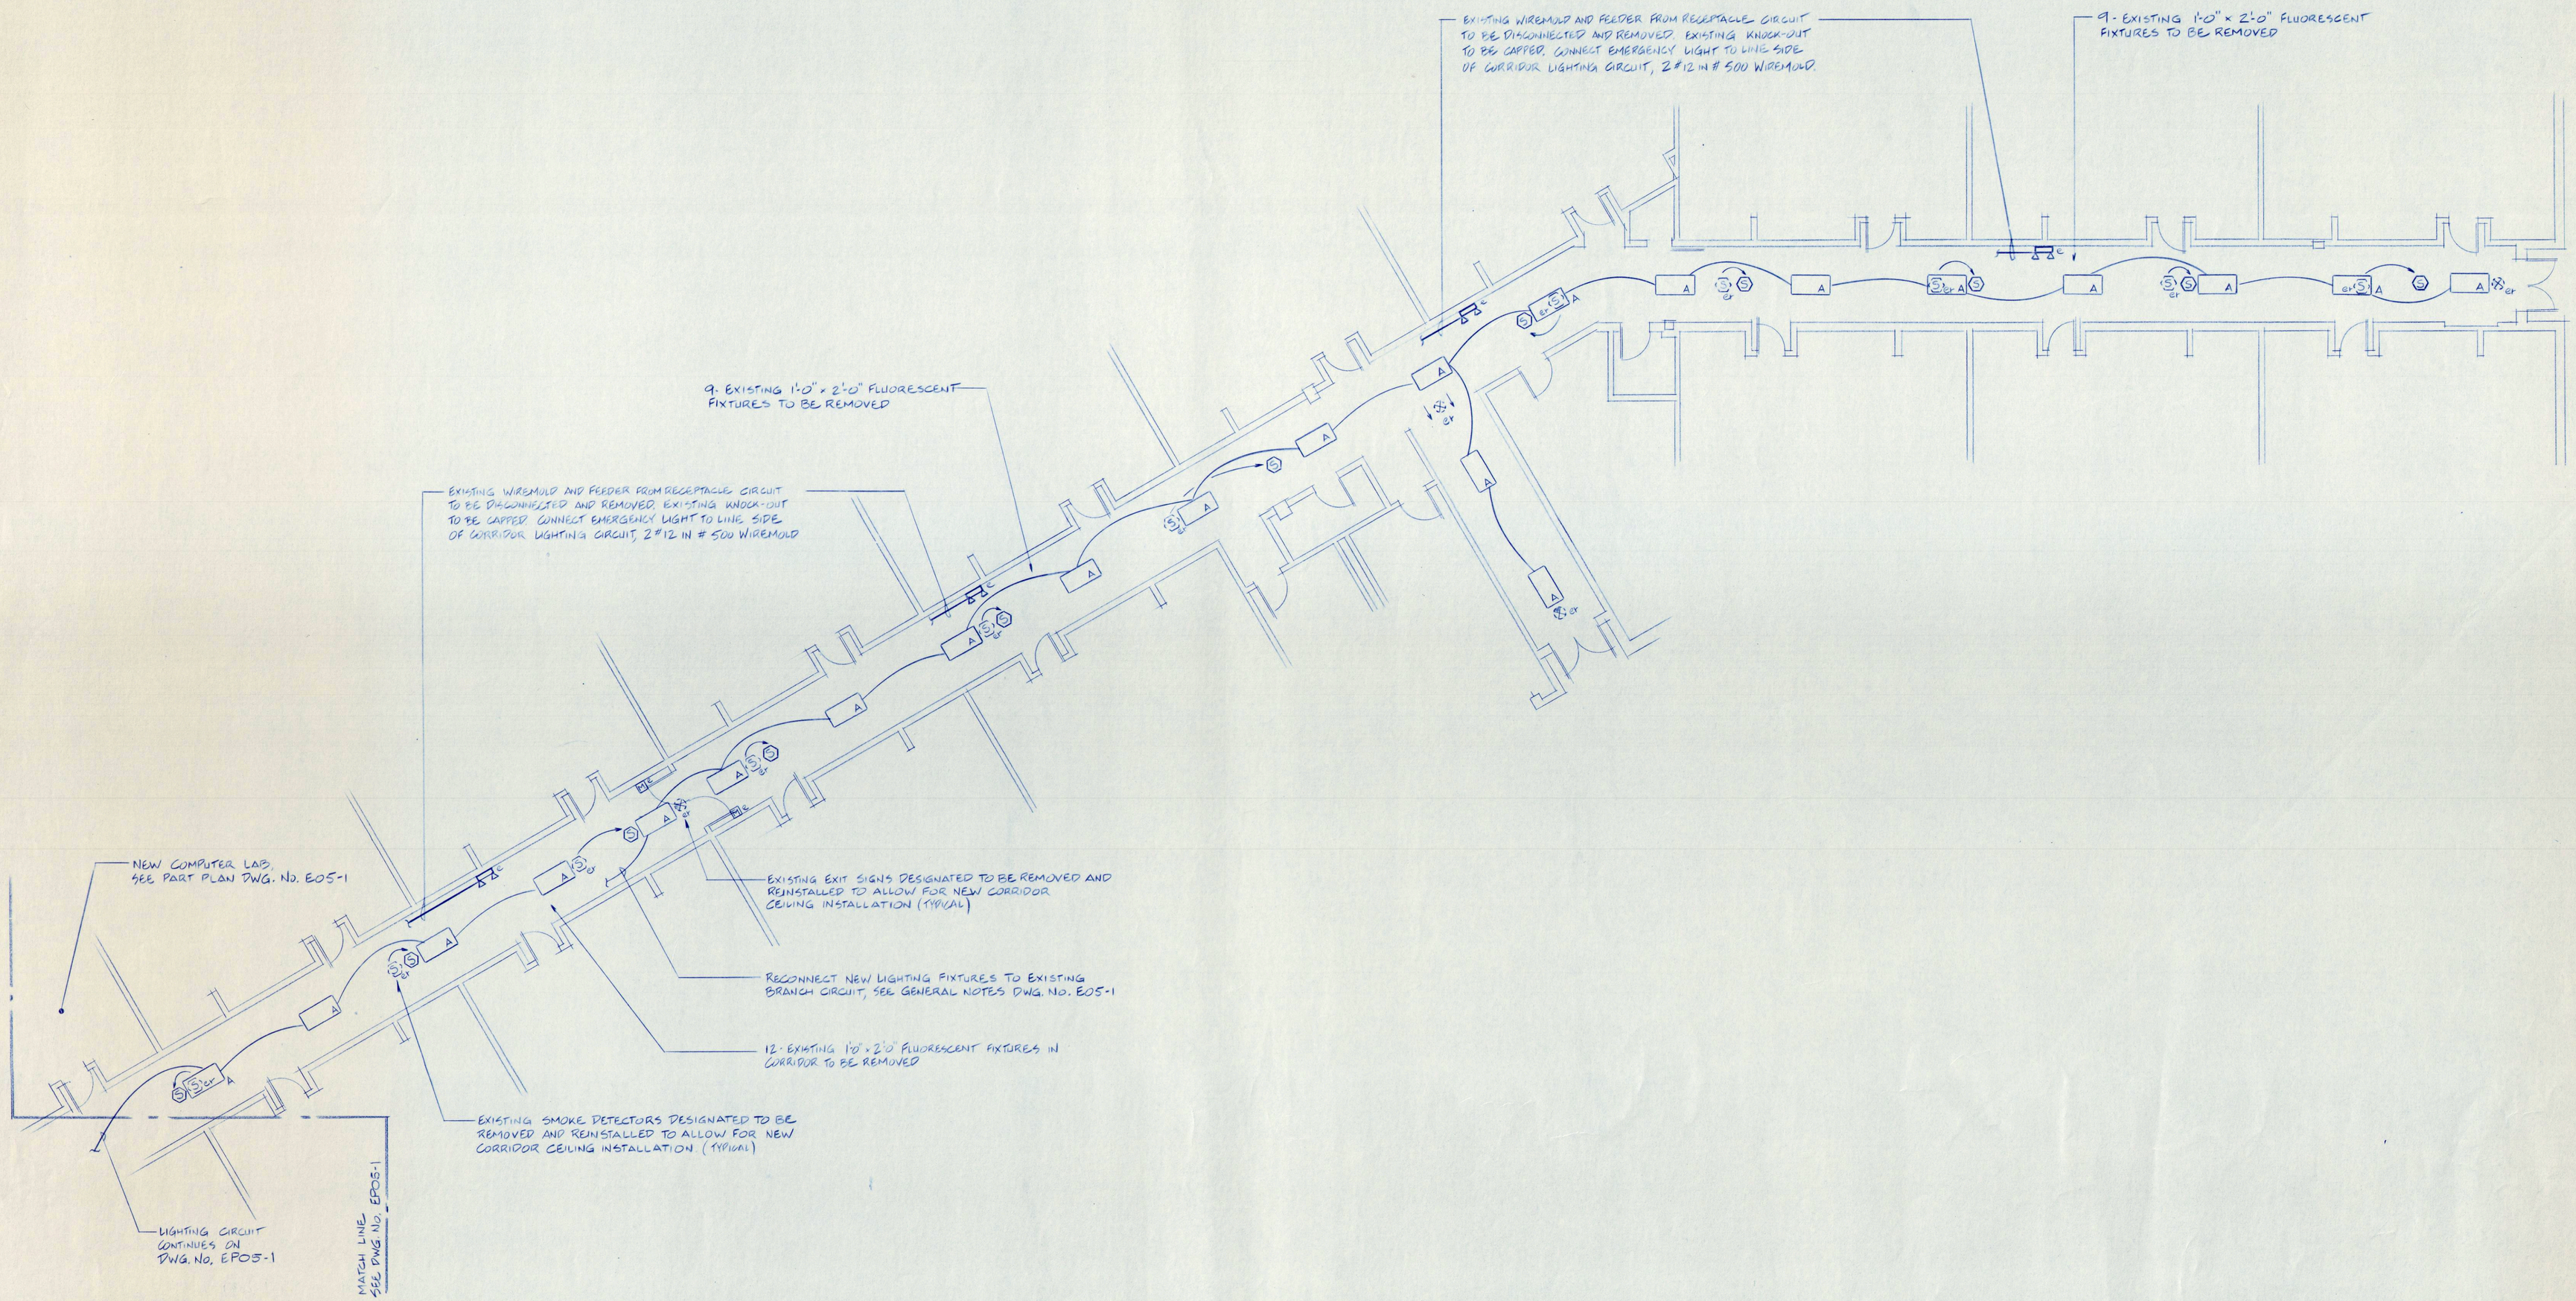

STATE OF CONNECTICUT
WILLIAM J. ROGAN
No. 7590
PROFESSIONAL ENGINEER

JANSEN & ROGAN
CONSULTING ENGINEERS, P.C.
121 WHITNEY AVENUE
NEW HAVEN, CT. 06510

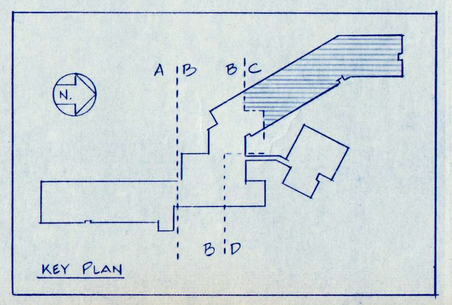

STATE PROJECT # 034-89-105-EA

Antinozzi Associates Architects
4021 Main Street
Stratford, Connecticut

DANBURY SCHOOL REORGANIZATION
CITY OF DANBURY

MILL RIDGE INTERMEDIATE
DANBURY CONNECTICUT

UNIT 'C'
FLOOR PLAN

CHECKED BY	SCALE 1/8" = 1'-0"	DATE: MAY 6, 1991	JOB NO.
			E05-4