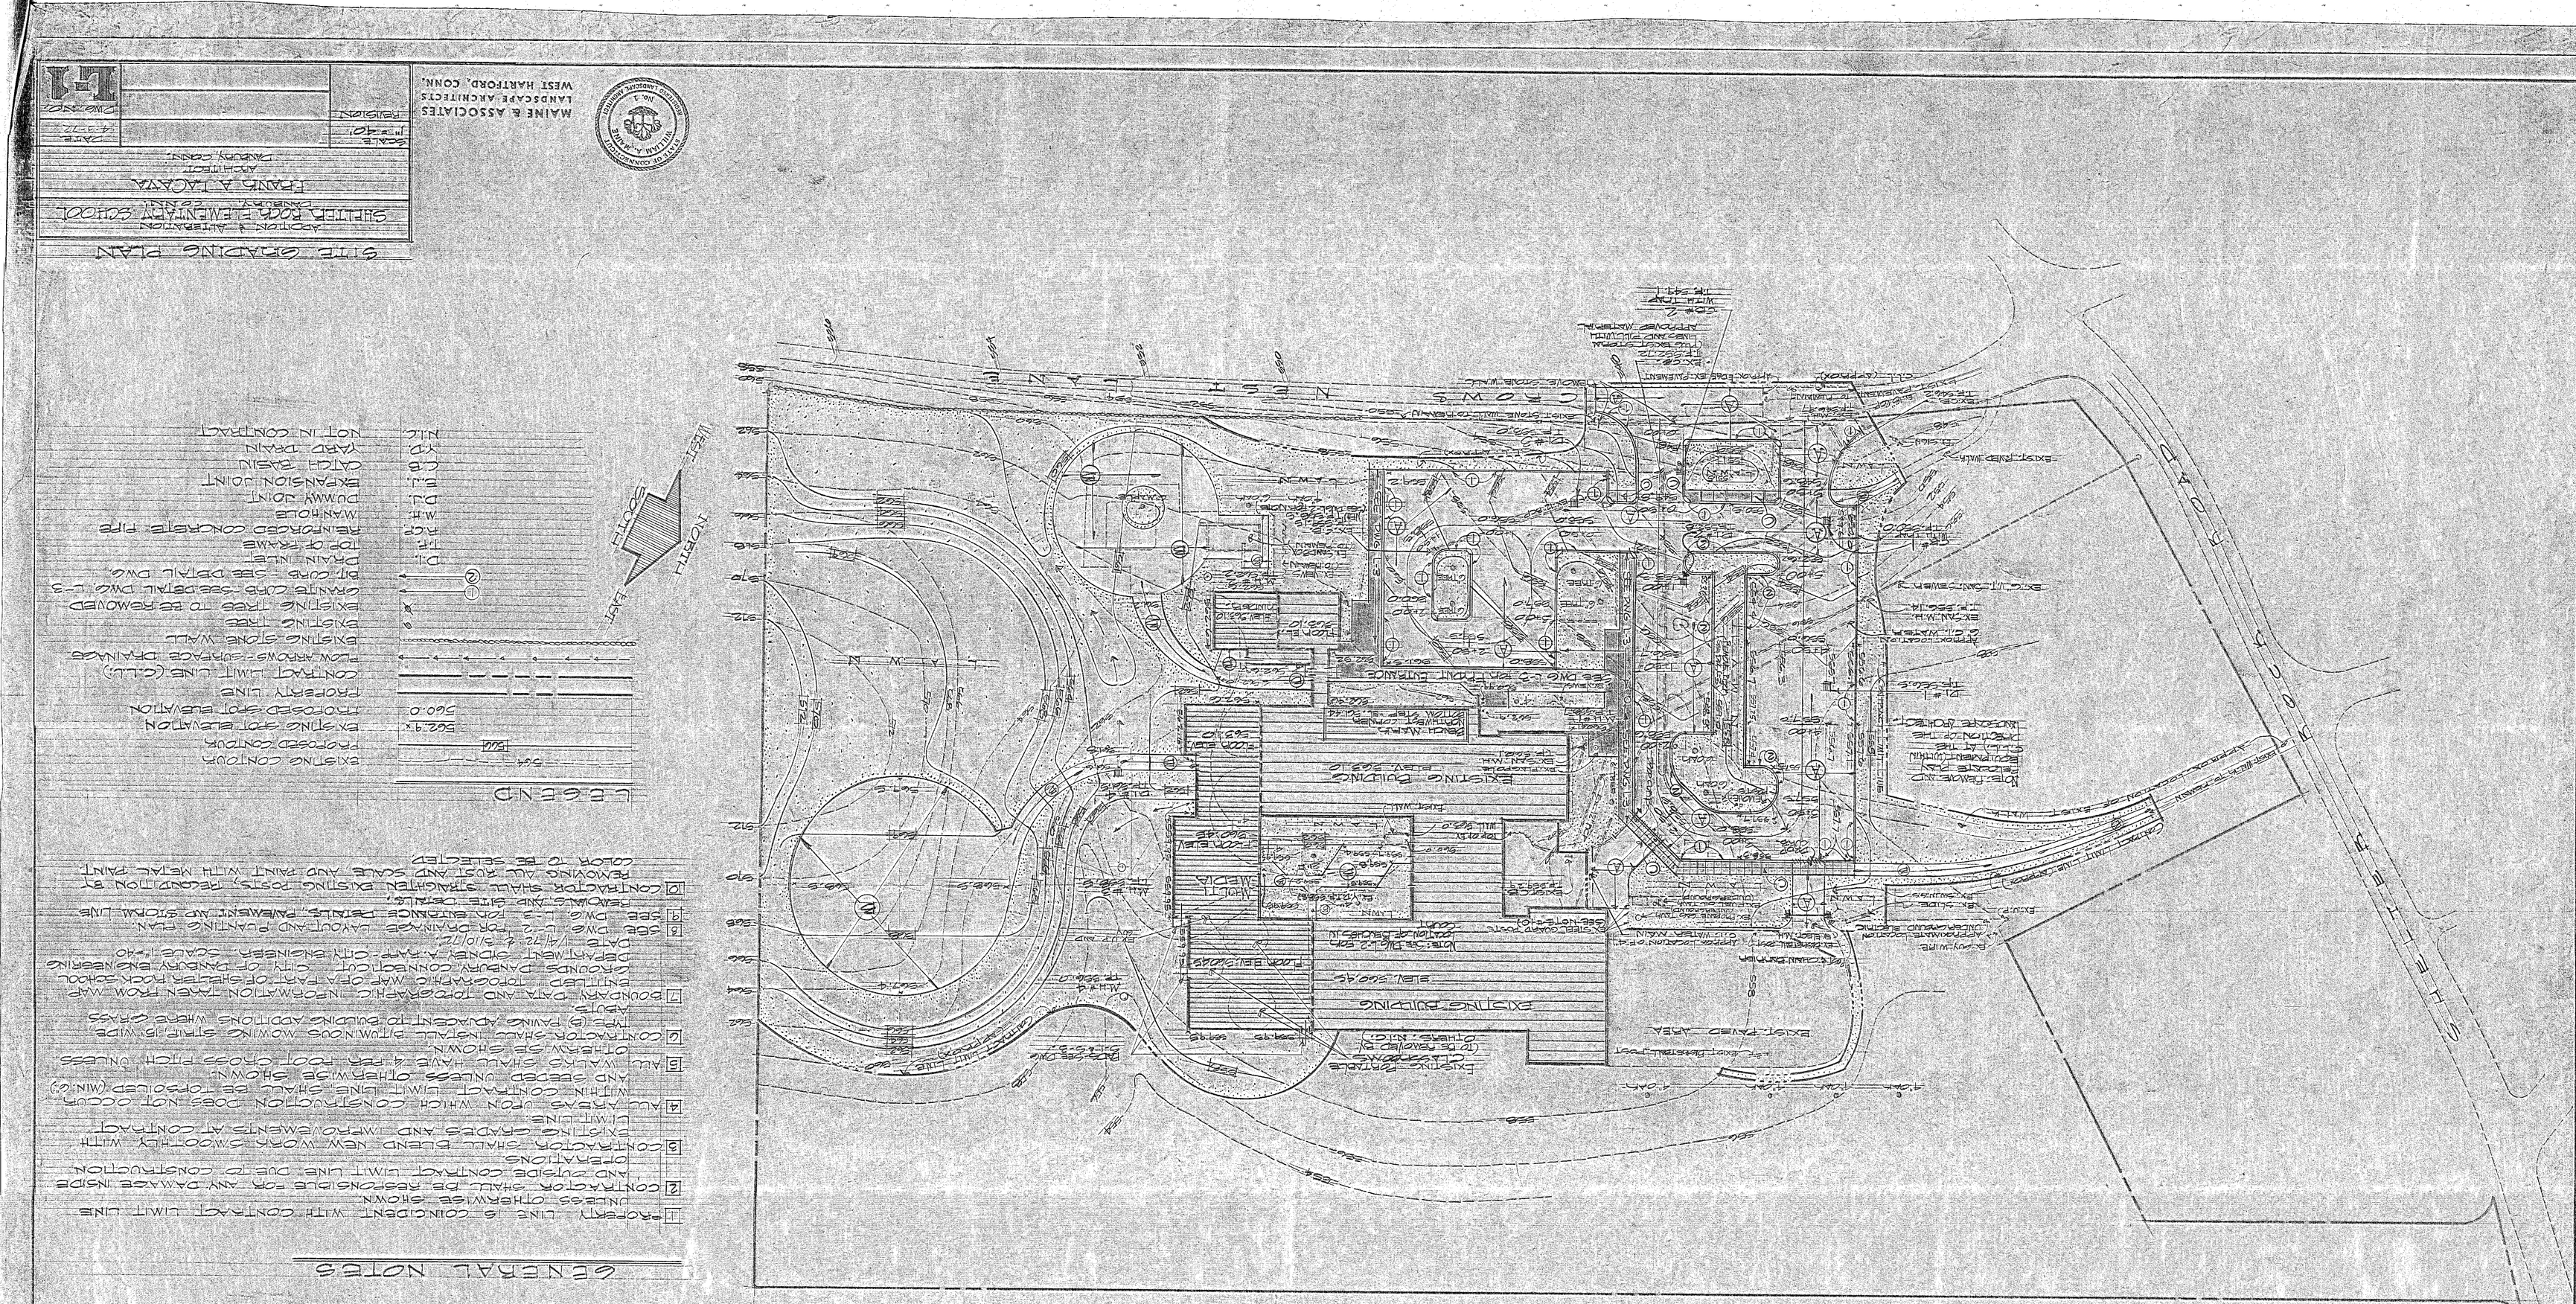

LEGEND

GENERAL NOTES

1. PROPERTY LINE IS COINCIDENT WITH CONTRACT LIMIT LINE UNLESS OTHERWISE SHOWN
2. CONTRACTOR SHALL BE RESPONSIBLE FOR ANY DAMAGE INSIDE AND OUTSIDE CONTRACT LIMIT LINE DUE TO CONSTRUCTION OPERATIONS
3. CONTRACTOR SHALL BLEND NEW WORK SMOOTHLY WITH EXISTING GRADES AND IMPROVEMENTS AT CONTRACT LIMIT LINE
4. ALL AREAS UPON WHICH CONSTRUCTION DOES NOT OCCUR WITHIN CONTRACT LIMIT LINE SHALL BE TOPSOILED (MIN. 6") AND SEEDED UNLESS OTHERWISE SHOWN.
5. ALL WORKS SHALL HAVE 4" PER FOOT CROSS FITCH UNLESS OTHERWISE SHOWN
6. CONTRACTOR SHALL INSTALL BITUMINOUS MOWING STRIP 15" WIDE ALONG (E) PAVING ADJACENT TO BUILDING ADDITIONS WHERE GRASS MEETS PAVING
8. SEE DWG. L-2 FOR GRADING, LAYOUT AND PLANTING PLAN
9. SEE DWG. L-3 FOR MAINTENANCE DETAILS, PAVEMENT AND STORM LINE
10. CONTRACTOR SHALL STRAIGHTEN EXISTING POSTS, RECOUNTION OF REMOVING ALL RUST AND SCALE AND PAINT WITH METAL PAINT COLOR TO BE SELECTED





MAINE & ASSOCIATES
LANDSCAPE ARCHITECTS
WEST HARTFORD, CONN.

ADDITION & ALTERATION
DANBURY, CONN.

FRANK A. TACAVA
ARCHITECT
DANBURY, CONN.

Scale 1"=40'
Date 4-22-72
Revisions
Drawing No. L-1