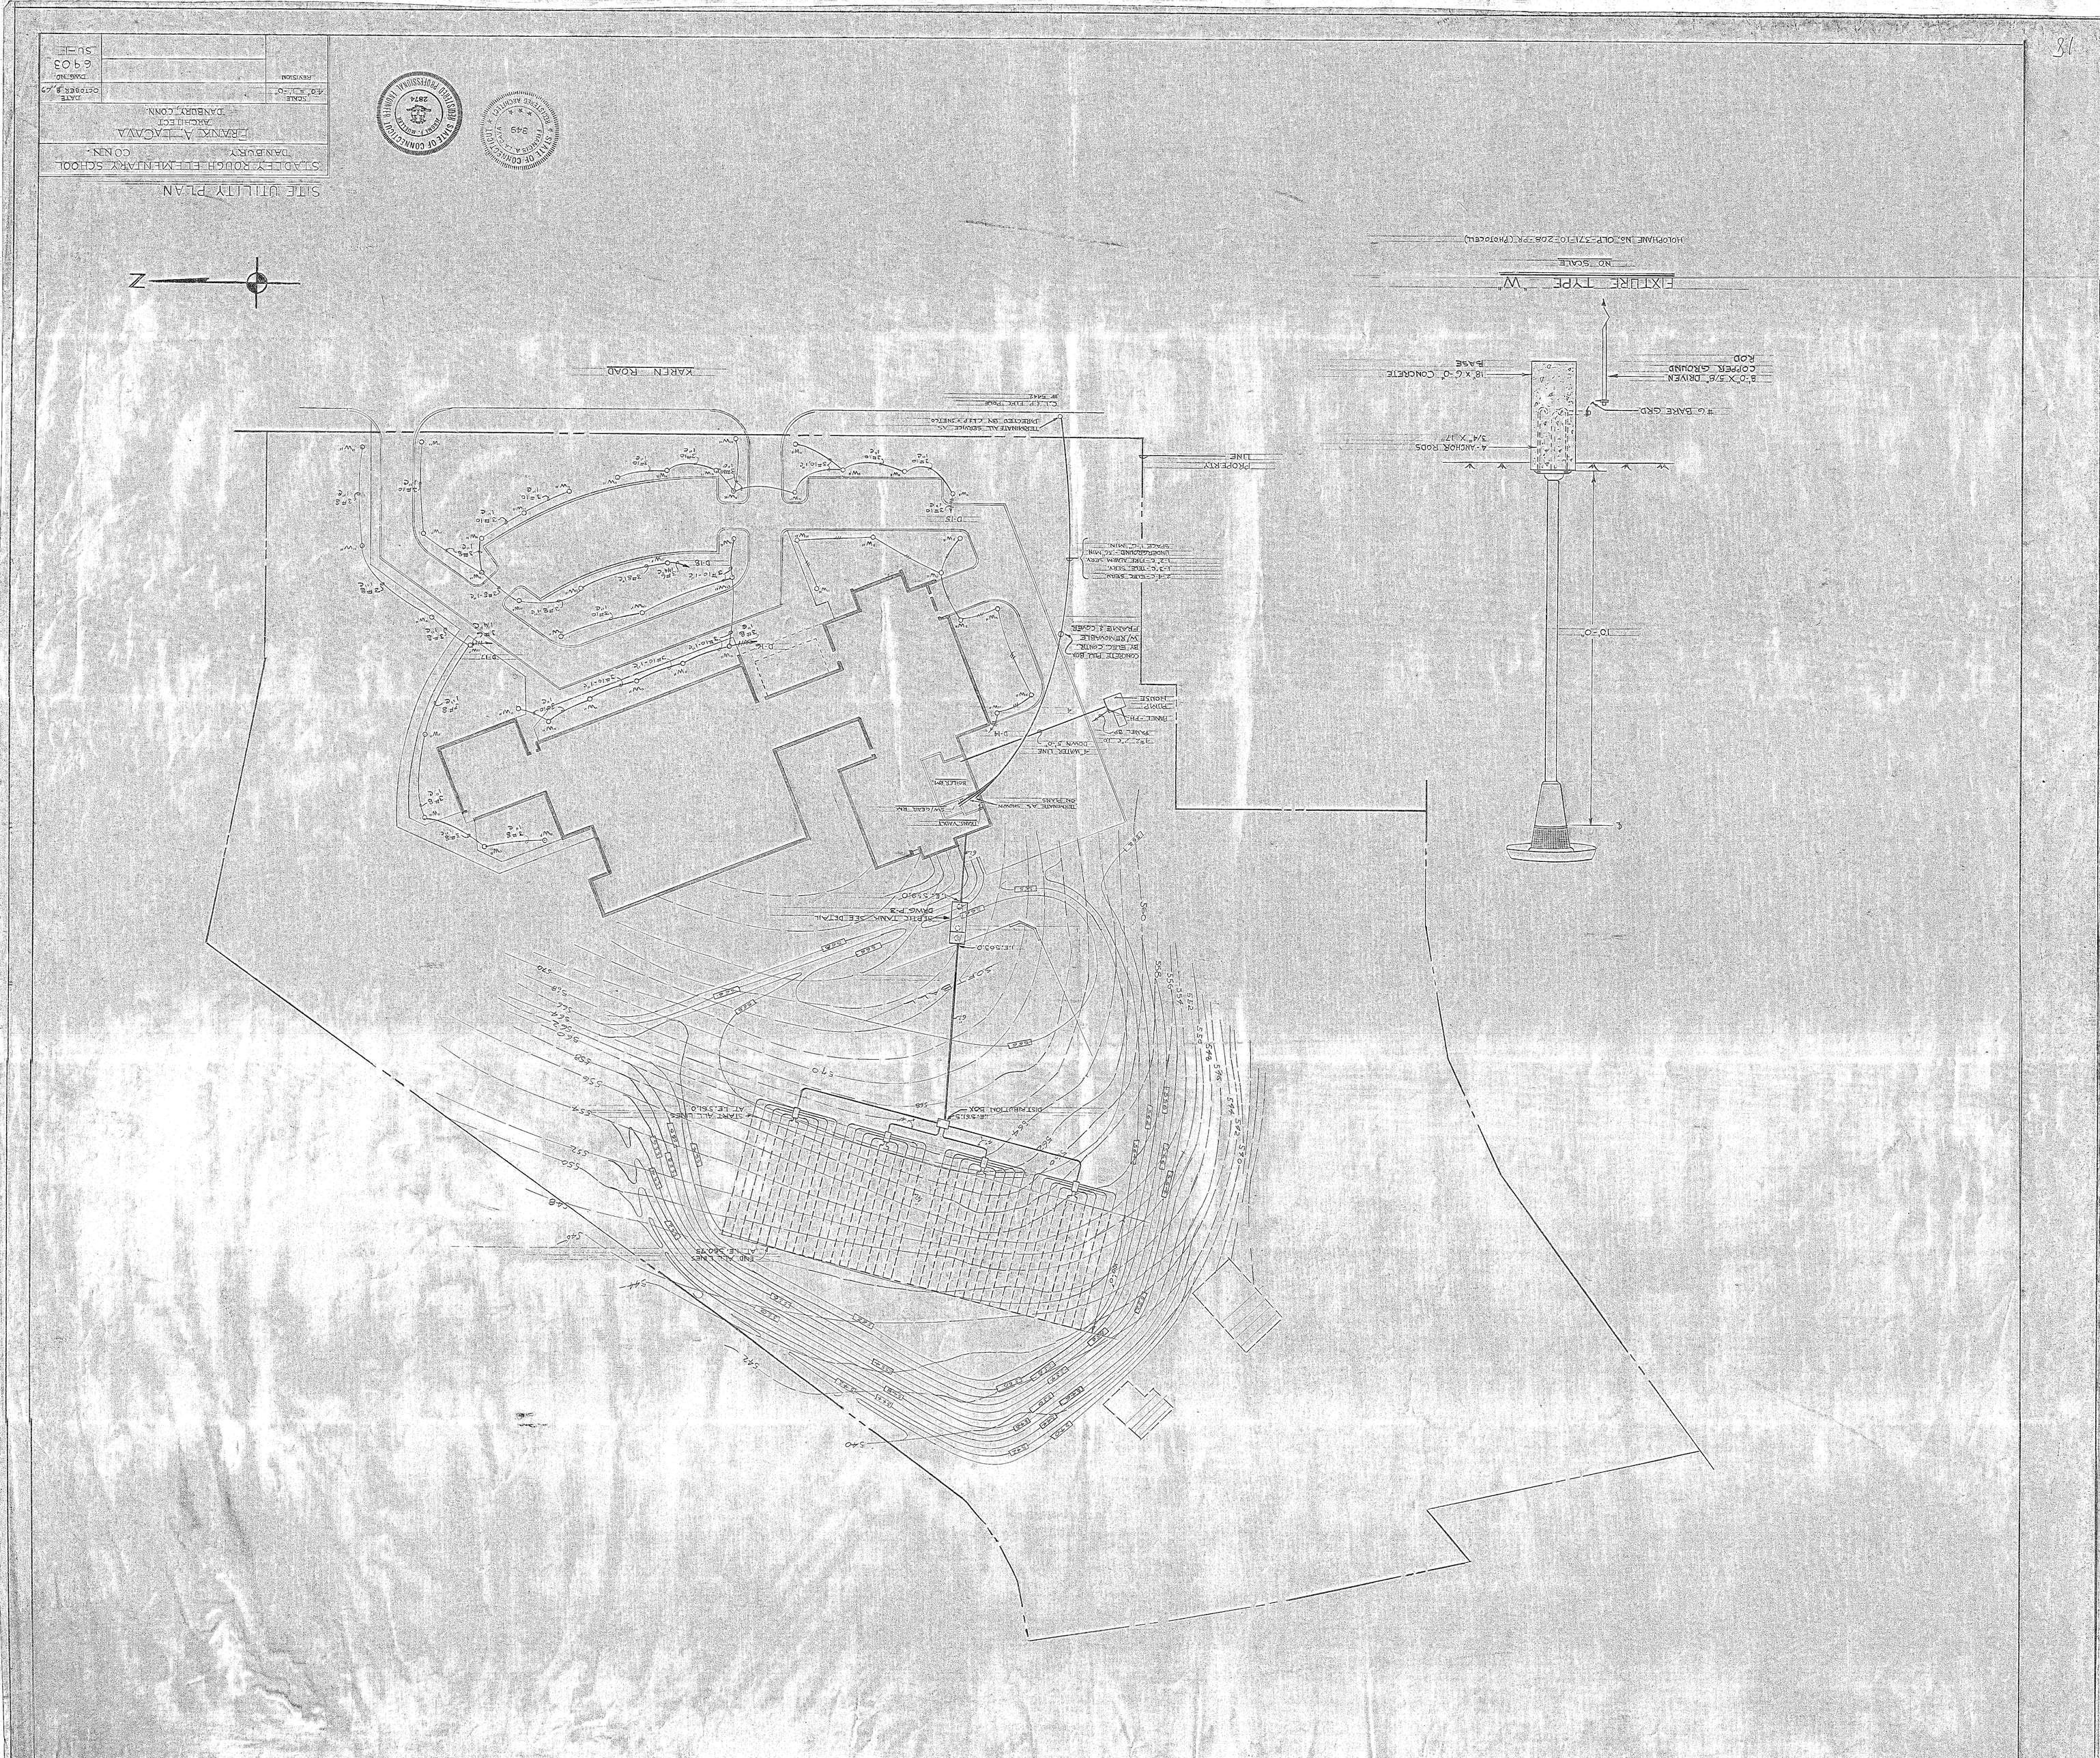

SITE UTILITY PLAN
STADLEY ROUGH ELEMENTARY SCHOOL
DANBURY CONN.
FRANK A. LACAVA
ARCHITECT
DANBURY, CONN.
SCALE 40'-0"
DATE OCTOBER 8, 49
DWG. NO. 6903
REVISION
SUE
KAREN ROAD
PROPERTY LINE
EXTURE TYPE "W"
NO SCALE
HOLOPHANE NO. OLP-371-10-208-PR (PHOTOCELL)
18" x 6'-0" CONCRETE BASE
8'-0" X 5/8" DRIVEN COPPER GROUND ROD
6 BARE GRD.
4-ANCHOR RODS 3/4" X 17"
10'-0"