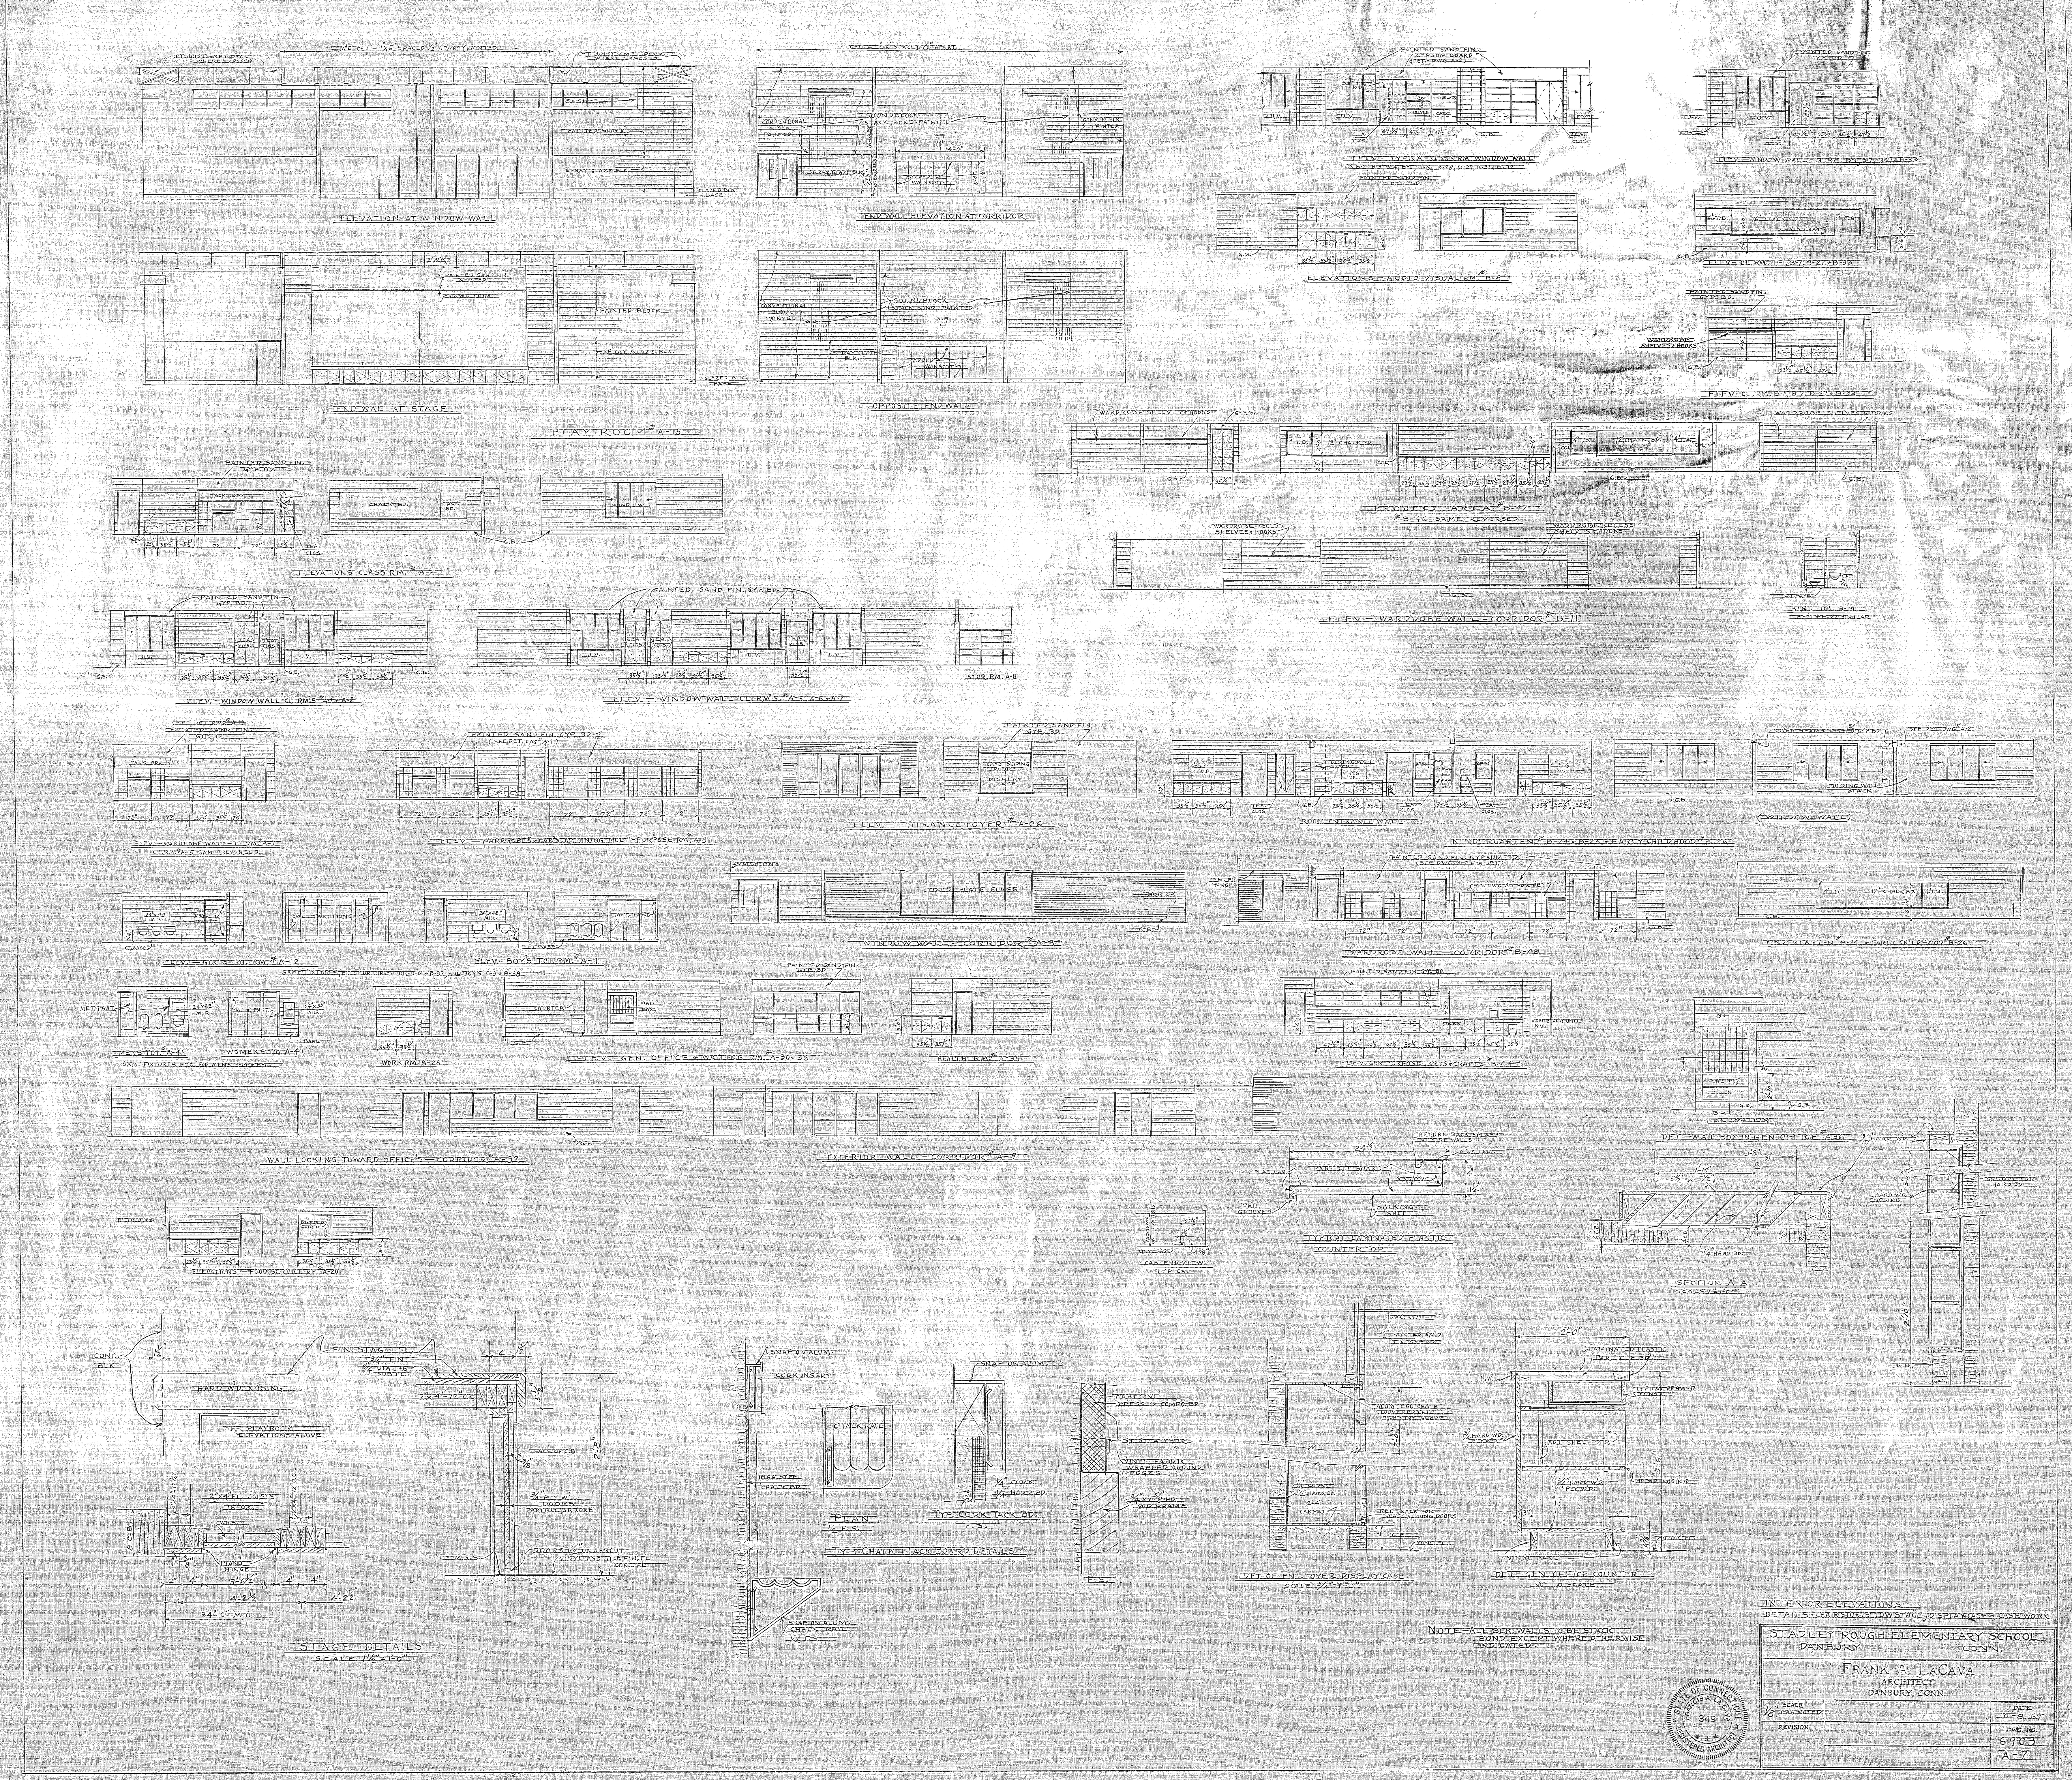
ELEVATION AT WINDOW WALL
END WALL ELEVATION AT CORRIDOR
END WALL AT STAGE
OPPOSITE END WALL
PLAY ROOM # A-15
ELEVATIONS CLASS RM. # A-4
ELEV. – WINDOW WALL CL. RM'S # A-1 & A-2
ELEV. – WINDOW WALL CL. RM'S # A-5, A-6 & A-7
STOR. RM. A-8
ELEV. – TYPICAL CLASS RM. WINDOW WALL
ELEVATIONS – AUDIO VISUAL RM. # B-8
ELEV. – WINDOW WALL – CL. RM. B-21, B-27 & B-33
ELEV. – CL. RM. B-21, B-27 & B-33
PROJECT AREA # B-47
B-46 SAME REVERSED
ELEV. – WARDROBE WALL – CORRIDOR # B-11
KIND. TOI. B-19
B-21 & B-22 SIMILAR
ELEV. – WARDROBE WALL – CL. RM. # A-7
CL. RM. # A-5 SAME REVERSED
ELEV. – WARDROBES & CABS. ADJOINING MULTI-PURPOSE RM. # A-3
ELEV. – ENTRANCE FOYER # A-26
ROOM ENTRANCE WALL
KINDERGARTEN # B-24 & B-25 & EARLY CHILDHOOD # B-26
(WINDOW WALL)
WINDOW WALL – CORRIDOR # A-32
WARDROBE WALL – CORRIDOR # B-48
ELEV. – GIRLS TOI. RM. # A-12
ELEV. – BOYS TOI. RM. # A-11
MENS TOI. # A-41
WOMENS TOI. A-40
WORK RM. A-28
ELEV. – GEN. OFFICE & WAITING RM. A-30 & 36
HEALTH RM. # A-34
ELEV. – GEN. PURPOSE, ARTS & CRAFTS B-44
ELEVATION
DET. – MAIL BOX IN GEN. OFFICE # A-36
SECTION A-A
WALL LOOKING TOWARD OFFICES – CORRIDOR # A-32
EXTERIOR WALL – CORRIDOR # A-9
TYPICAL LAMINATED PLASTIC COUNTER TOP
CAB. END VIEW TYPICAL
ELEVATIONS – FOOD SERVICE RM. A-20
FIN. STAGE FL.
HARD W.D. NOSING
SEE PLAYROOM ELEVATIONS ABOVE
CONC. BLK.
PLAN
TYP. CORK TACK BD.
TYP. CHALK & TACK BOARD DETAILS
DET. OF ENT. FOYER DISPLAY CASE
SCALE 3/4" = 1'-0"
DET. – GEN. OFFICE COUNTER
NOT TO SCALE
STAGE DETAILS
SCALE 1 1/2" = 1'-0"
NOTE – ALL BLK. WALLS TO BE STACK BOND EXCEPT WHERE OTHERWISE INDICATED.
INTERIOR ELEVATIONS
DETAILS – CHAIRS, STOR. BELOW STAGE, DISPLAY CASE & CASE WORK
STADLEY ROUGH ELEMENTARY SCHOOL
DANBURY CONN.
FRANK A. LACAVA
ARCHITECT
DANBURY, CONN.
SCALE 1/8" = AS NOTED
REVISION
DATE 10-8-69
DWG. NO. 6903
A-7
STATE OF CONNECTICUT
FRANCIS A. LA CAVA
349
REGISTERED ARCHITECT
PAINTED SAND FIN. GYP. BD.
WARDROBE SHELVES & HOOKS
FIXED PLATE GLASS
SPRAY GLAZE BLK.
PAINTED BLOCK
SOUNDBLOCK STACK BOND – PAINTED
CONVENTIONAL BLOCK PAINTED
GLAZED BLK. BASE