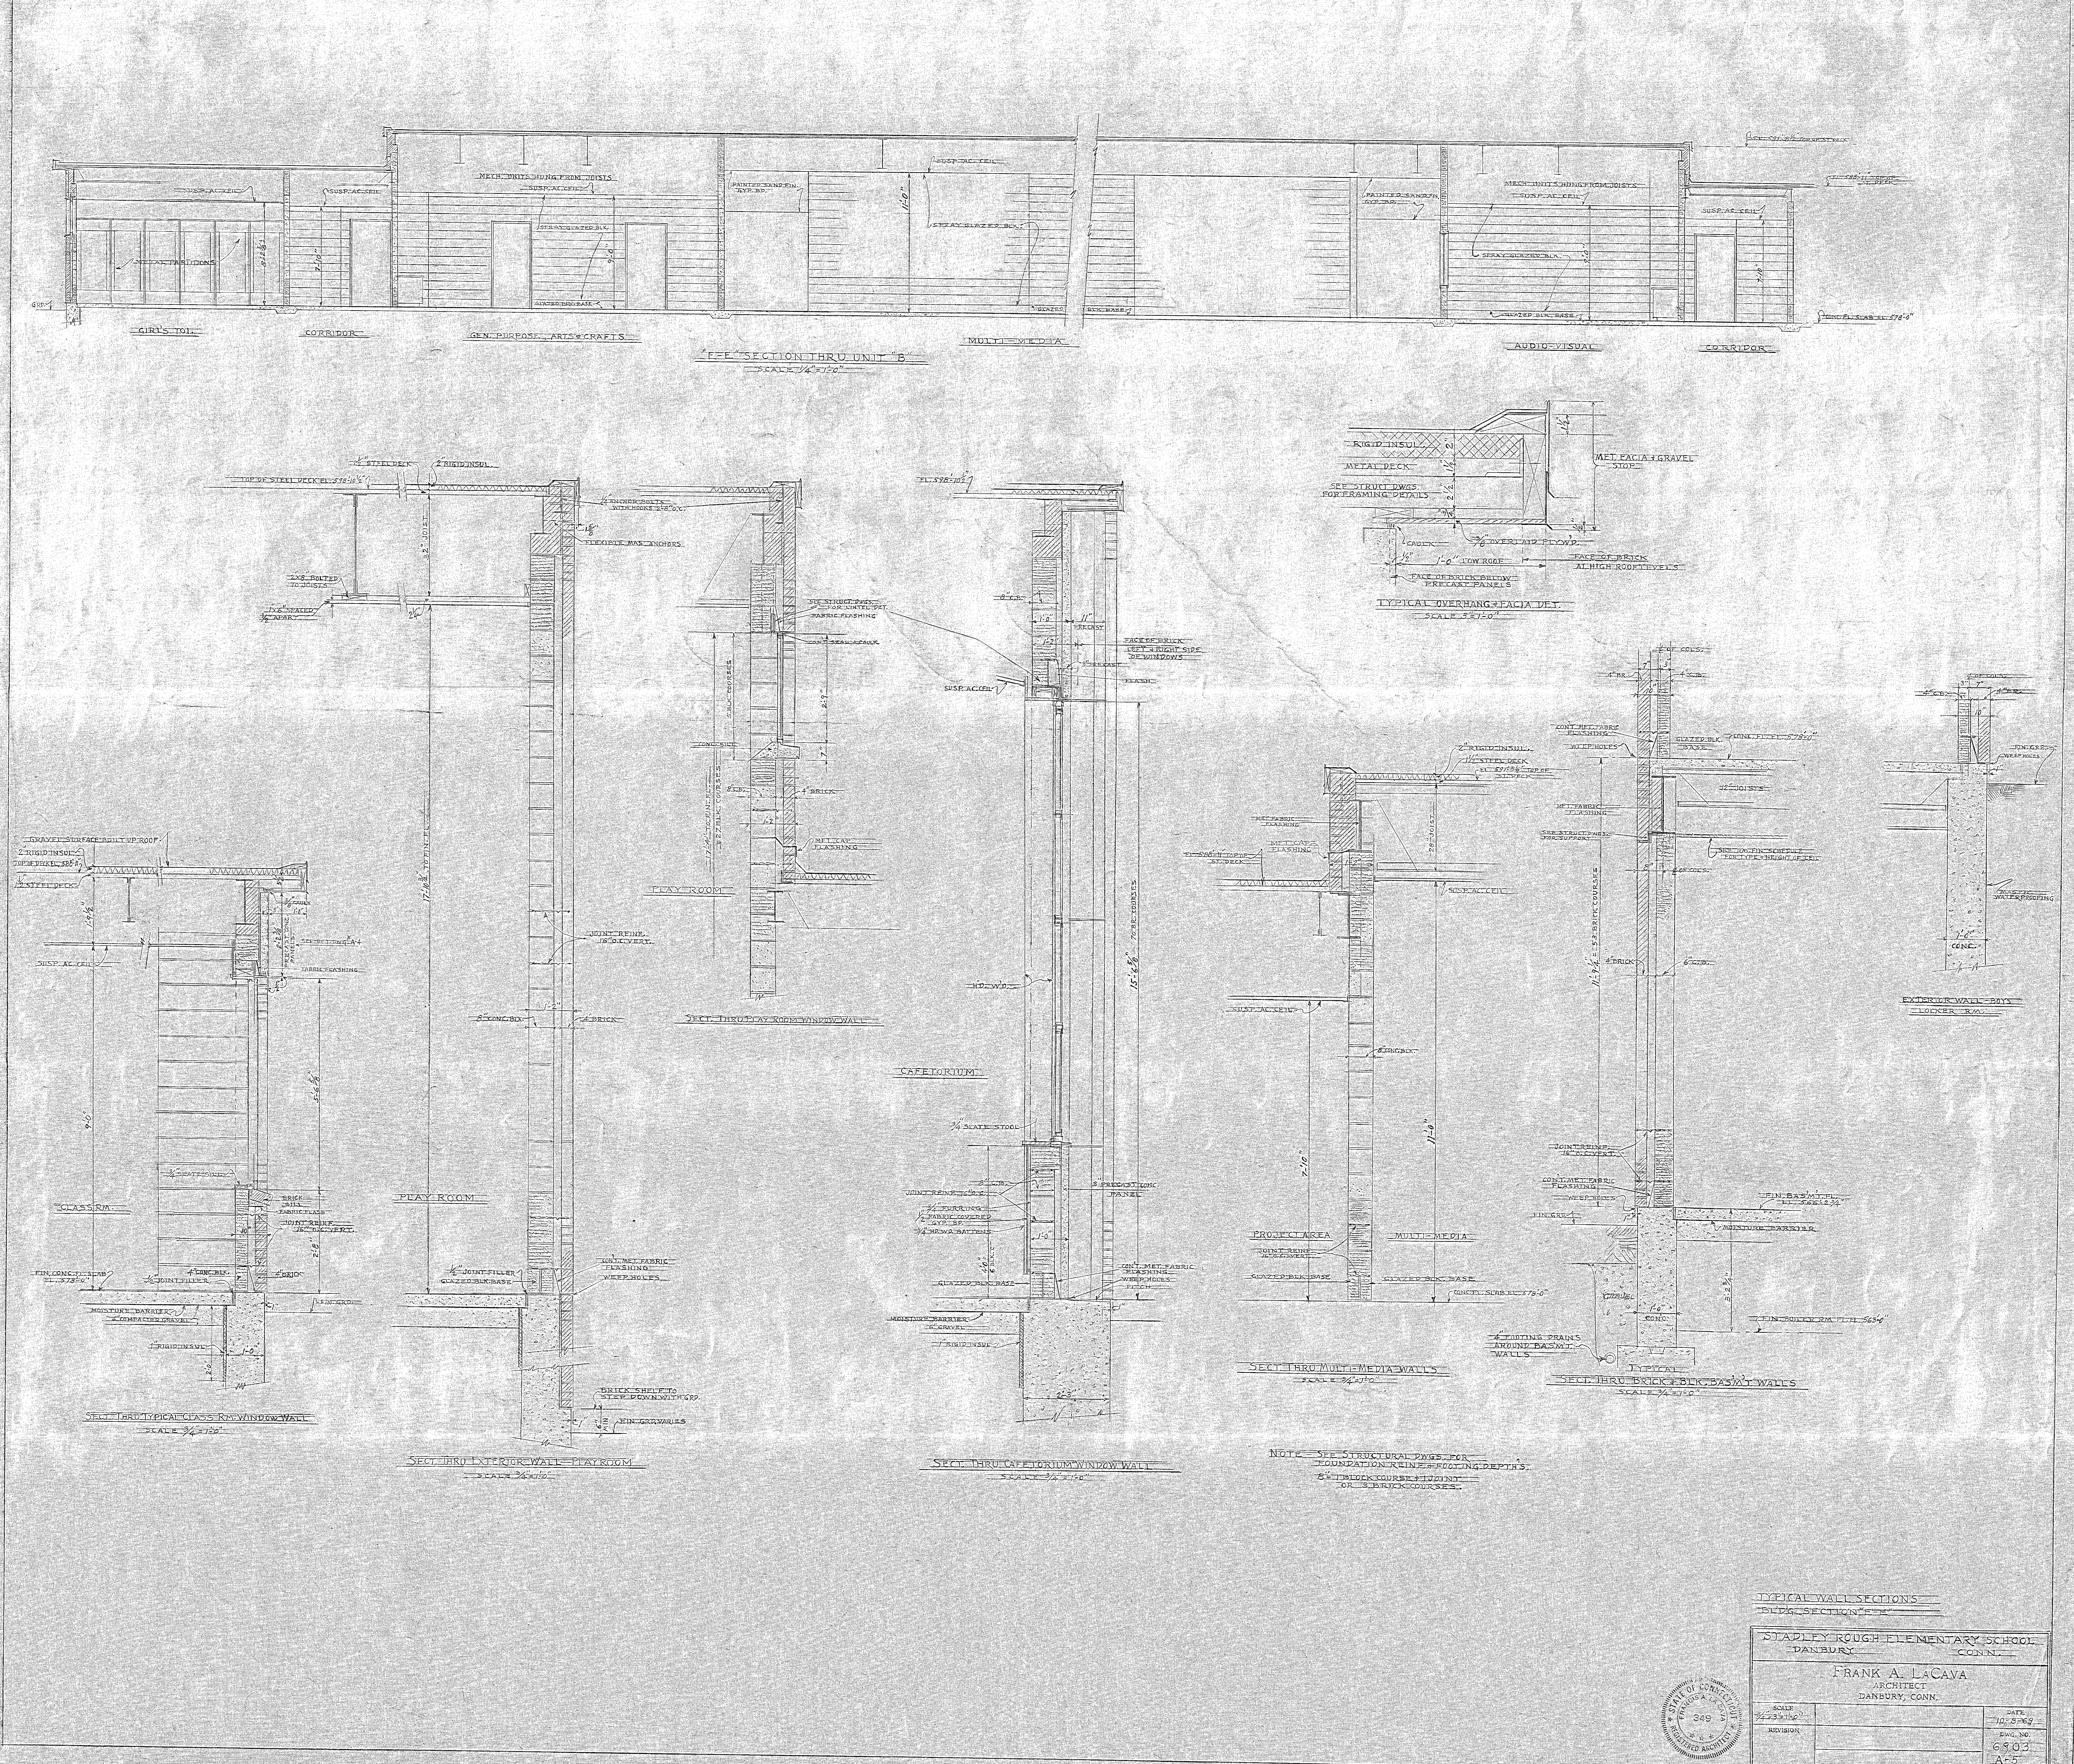
"E-E" SECTION THRU UNIT "B"
SCALE 1/4"=1'-0"
GIRL'S TOI.
CORRIDOR
GEN. PURPOSE ARTS & CRAFTS
MULTI-MEDIA
AUDIO-VISUAL
CORRIDOR
MECH. UNITS HUNG FROM JOISTS
SUSP. AC. CEIL.
SPRAY GLAZED BLK.
GLAZED BLK. BASE
PAINTED SAND FIN. GYP. BD.
METAL PARTITIONS
CONC. FL. SLAB EL. 578'-0"
TYPICAL OVERHANG & FACIA DET.
SCALE 3"=1'-0"
RIGID INSUL.
METAL DECK
SEE STRUCT. DWGS. FOR FRAMING DETAILS
MET. FACIA & GRAVEL STOP
3/8" OVERLAID PLYWD.
CAULK
1'-0" LOW ROOF
FACE OF BRICK AT HIGH ROOF LEVELS
FACE OF BRICK BELOW PRECAST PANELS
SECT. THRU TYPICAL CLASS RM. WINDOW WALL
SCALE 3/4"=1'-0"
CLASS RM.
GRAVEL SURFACE BUILT UP ROOF
2" RIGID INSUL.
1 1/2" STEEL DECK
SUSP. AC. CEIL.
PRECAST CONC. PANELS
FABRIC FLASHING
3/4" SLATE SILL
BRICK SILL
FABRIC FLASH
JOINT REINF. 16" O.C. VERT.
4" CONC. BLK.
4" BRICK
1/2" JOINT FILLER
FIN. CONC. FL. SLAB EL. 578'-0"
MOISTURE BARRIER
COMPACTED GRAVEL
1" RIGID INSUL.
FIN. GRD.
SECT. THRU EXTERIOR WALL PLAYROOM
SCALE 3/4"=1'-0"
PLAY ROOM
1 1/2" STEEL DECK
2" RIGID INSUL.
TOP OF STEEL DECK EL. 598'-10 1/2"
32" JOISTS
2x8 BOLTED TO JOISTS
1x6 SPACED 1/2" APART
3/4" ANCHOR BOLTS WITH HOOKS 2'-8" O.C.
FLEXIBLE MAS. ANCHORS
17'-10 1/4" TO FIN. FL.
JOINT REINF. 16" O.C. VERT.
8" CONC. BLK.
4" BRICK
1/2" JOINT FILLER
GLAZED BLK. BASE
CONT. MET. FABRIC FLASHING
WEEP HOLES
BRICK SHELF TO STEP DOWN WITH GRD.
FIN. GRD. VARIES
SECT. THRU PLAY ROOM WINDOW WALL
PLAY ROOM
SEE STRUCT. DWGS. FOR LINTEL DET.
FABRIC FLASHING
CONT. SEAL & CAULK
5 BLK. COURSES
22 BLK. COURSES
17'-4" TO FIN. FL.
CONC. SILL
MET. CAP FLASHING
4" BRICK
CAFETORIUM
SECT. THRU CAFETORIUM WINDOW WALL
SCALE 3/4"=1'-0"
EL. 598'-10 1/2"
15'-6 5/8" = 70 BR. COURSES
FACE OF BRICK LEFT & RIGHT SIDE OF WINDOWS
PRECAST
3" PRECAST
FLASH
SUSP. AC. CEIL.
H.D. W.D.
3/4" SLATE STOOL
3" PRECAST CONC. PANEL
JOINT REINF. 16" O.C.
3/4" FURRING
1/2" FABRIC COVERED GYP. BD.
3/4" HDWD. BATTENS
CONT. MET. FABRIC FLASHING
WEEP HOLES
PITCH
GLAZED BLK. BASE
MOISTURE BARRIER
6" GRAVEL
1" RIGID INSUL.
SECT. THRU MULTI-MEDIA WALLS
SCALE 3/4"=1'-0"
MULTI-MEDIA
PROJECT AREA
2" RIGID INSUL.
1 1/2" STEEL DECK
EL. 598'-11" TOP OF ST. DECK
MET. FABRIC FLASHING
MET. CAP FLASHING
SUSP. AC. CEIL.
8" CONC. BLK.
11'-0"
7'-10"
JOINT REINF. 16" O.C. VERT.
GLAZED BLK. BASE
CONC. FL. SLAB EL. 578'-0"
TYPICAL
SECT. THRU BRICK & BLK. BAS'M'T WALLS
SCALE 3/4"=1'-0"
CONC. FL. EL. 578'-0"
GLAZED BLK. BASE
12" JOISTS
SEE RM. FIN. SCHEDULE FOR TYPE & HEIGHT OF CEIL.
SEE STRUCT. DWGS. FOR SUPPORT
11'-9 1/4" = 53 BRICK COURSES
4" BRICK
6" C.B.
JOINT REINF. 16" O.C. VERT.
CONT. MET. FABRIC FLASHING
WEEP HOLES
FIN. GRD.
FIN. BAS'M'T FL. EL. 566'-2 3/4"
MOISTURE BARRIER
GRAVEL
1'-0" CONC.
FIN. BOILER RM. FL. EL. 563'-0"
4" FOOTING DRAINS AROUND BAS'M'T WALLS
EXTERIOR WALL - BOYS LOCKER RM.
FIN. GRD.
WEEP HOLES
MASTIC WATERPROOFING
1'-0" CONC.
NOTE: SEE STRUCTURAL DWGS. FOR FOUNDATION REINF. & FOOTING DEPTHS.
8" = 1 BLOCK COURSE + 1 JOINT OR 3 BRICK COURSES.
TYPICAL WALL SECTIONS
BLDG. SECTION "E-E"
STADLEY ROUGH ELEMENTARY SCHOOL
DANBURY CONN.
FRANK A. LaCAVA
ARCHITECT
DANBURY, CONN.
SCALE 3/4"=1'-0"
REVISION
DATE 10-8-69
DWG. NO. 6903
A-5
STATE OF CONNECTICUT
FRANCIS A. LaCAVA
349
REGISTERED ARCHITECT
10