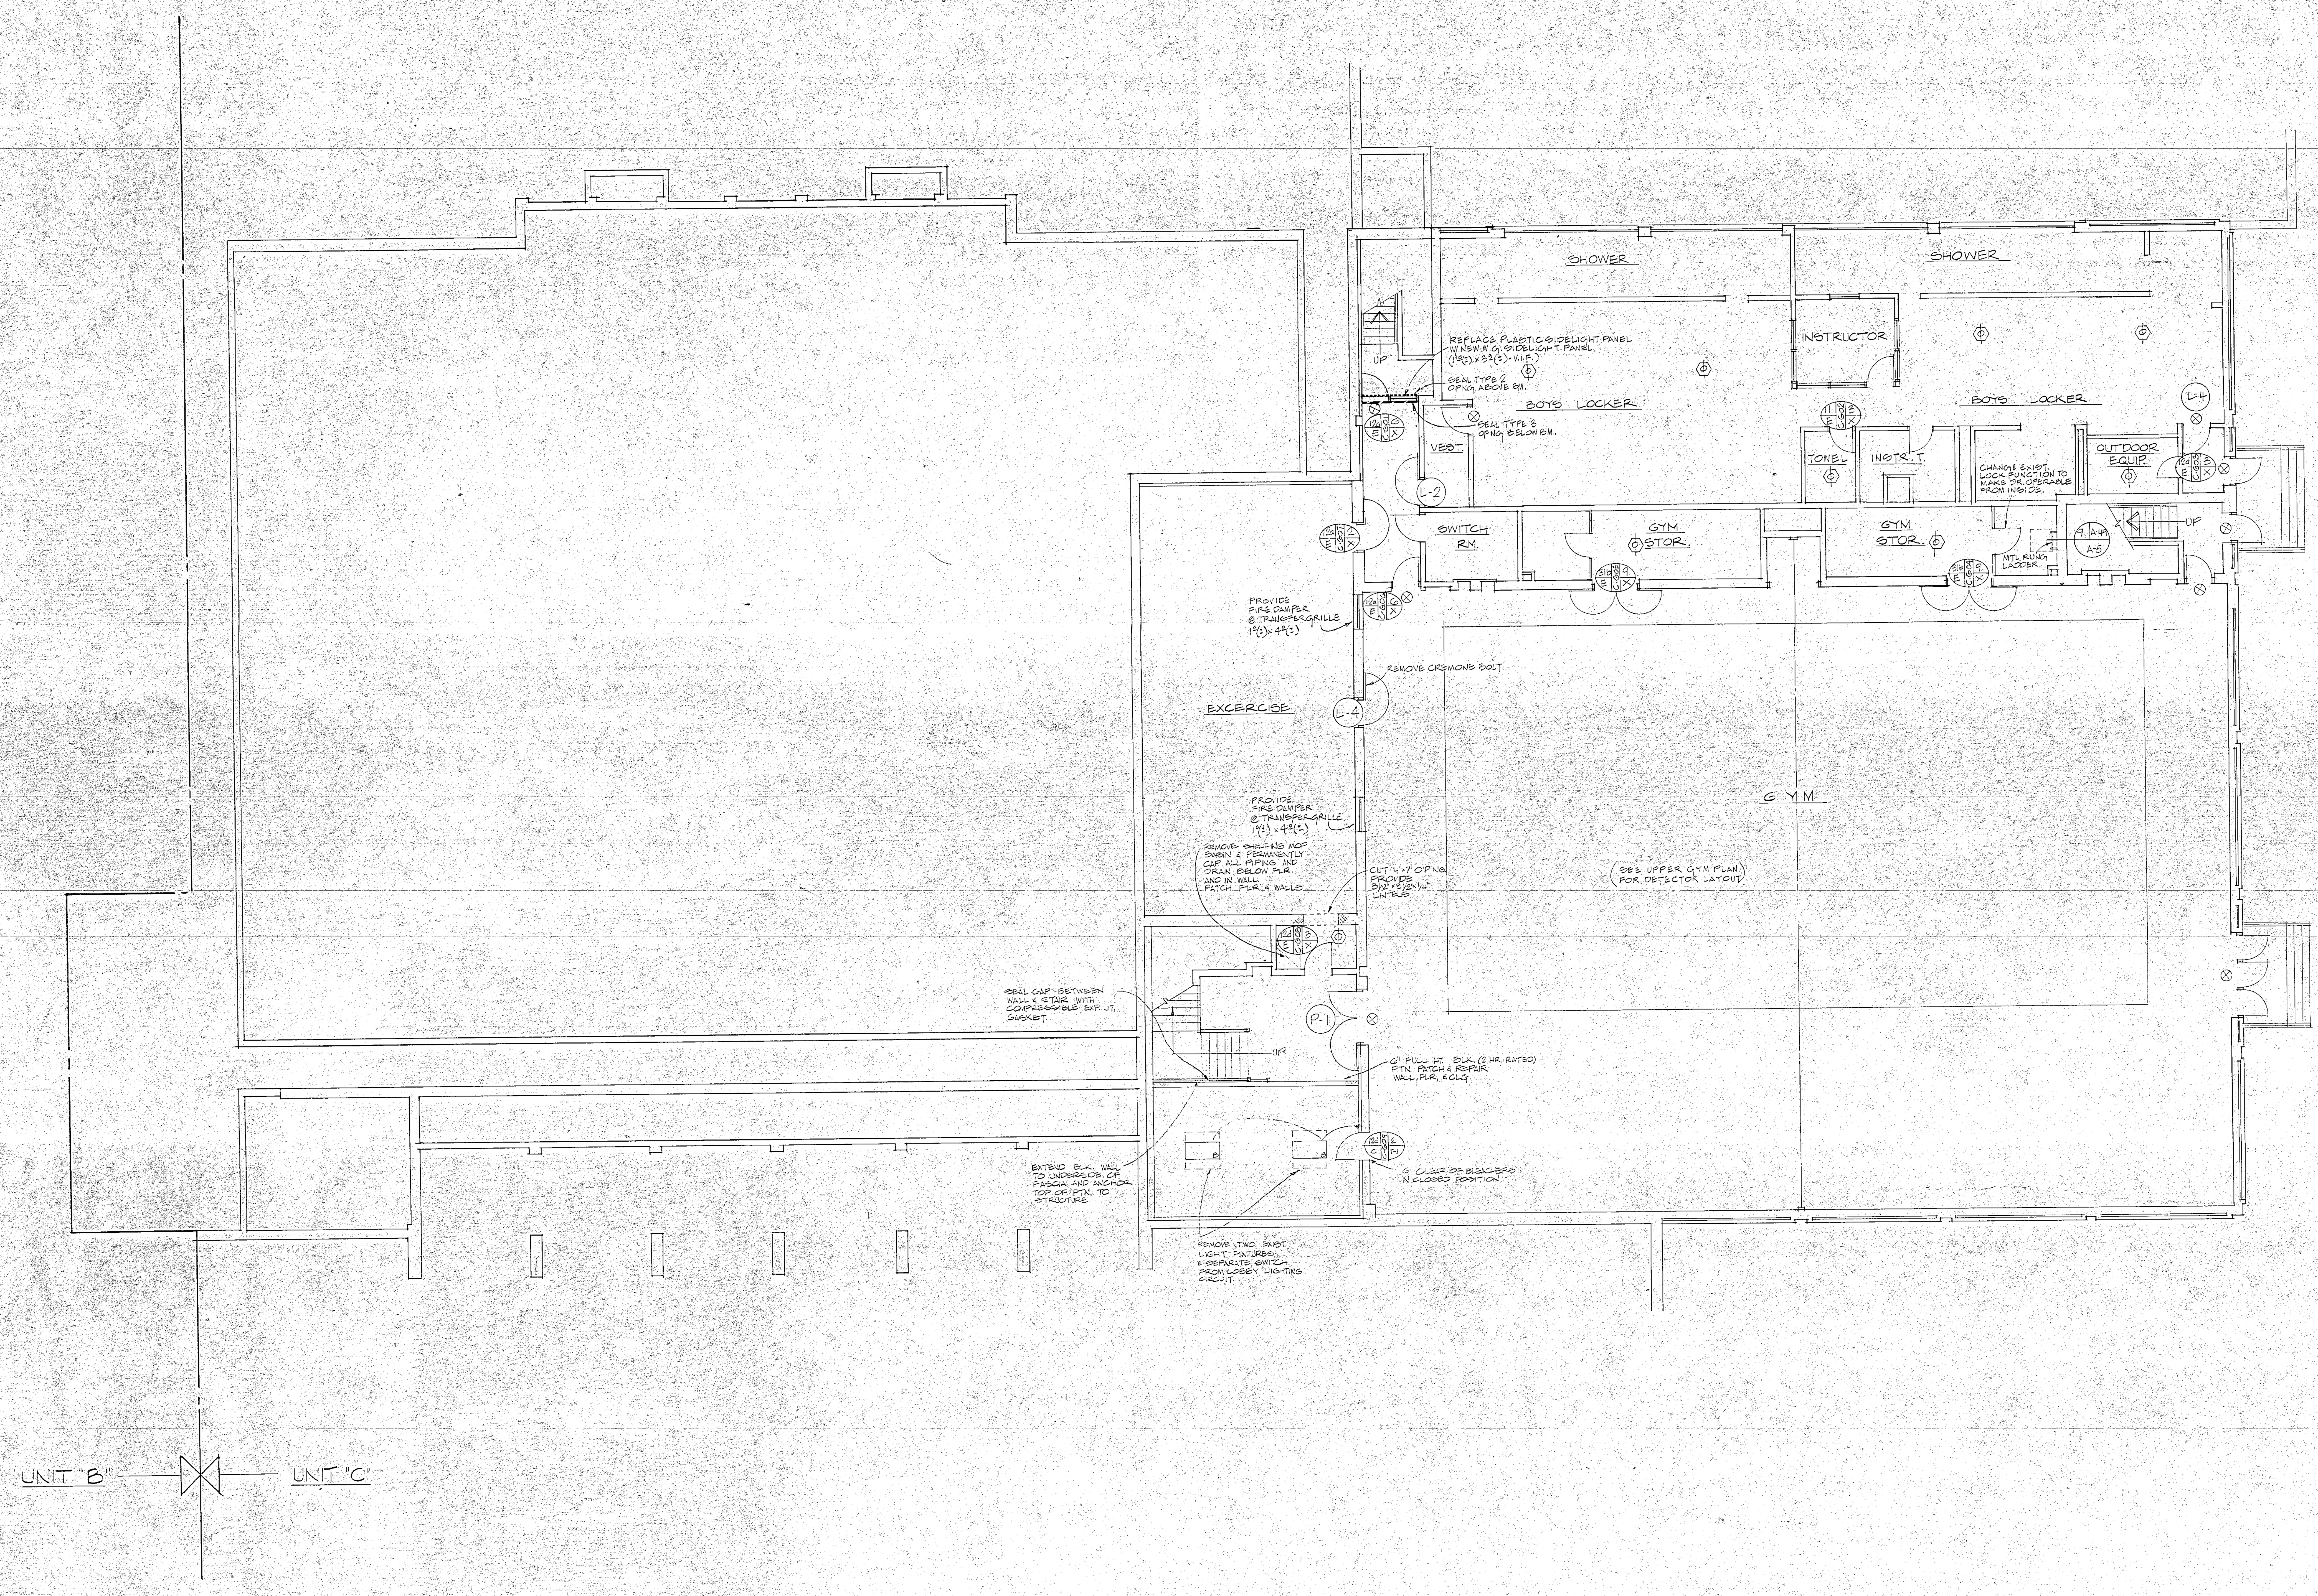

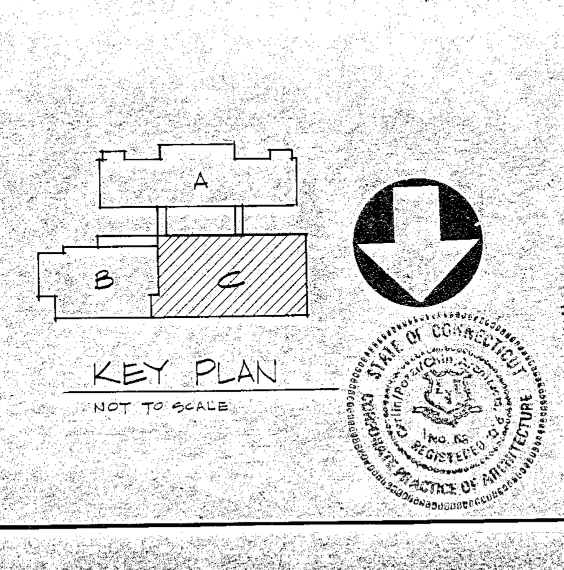

0 5 10 15 20 25
GRAPHIC SCALE: 1/8"=1'-0"

CODE UPDATE WORK SCHOOL FACILITIES CITY OF DANBURY, CONNECTICUT	date: 1 JULY '85 scale: 1/8" = 1'-0" drawn: FO MP
BROADVIEW J.H.S. **UNIT C - GROUND FLOOR**	checked: DMC approved:
CARLIN-POZZI-CHIN ARCHITECTS, P.C. 3 LINCOLN STREET, NEW HAVEN, CONNECTICUT	drawing no.: **A 5**

5/29/85